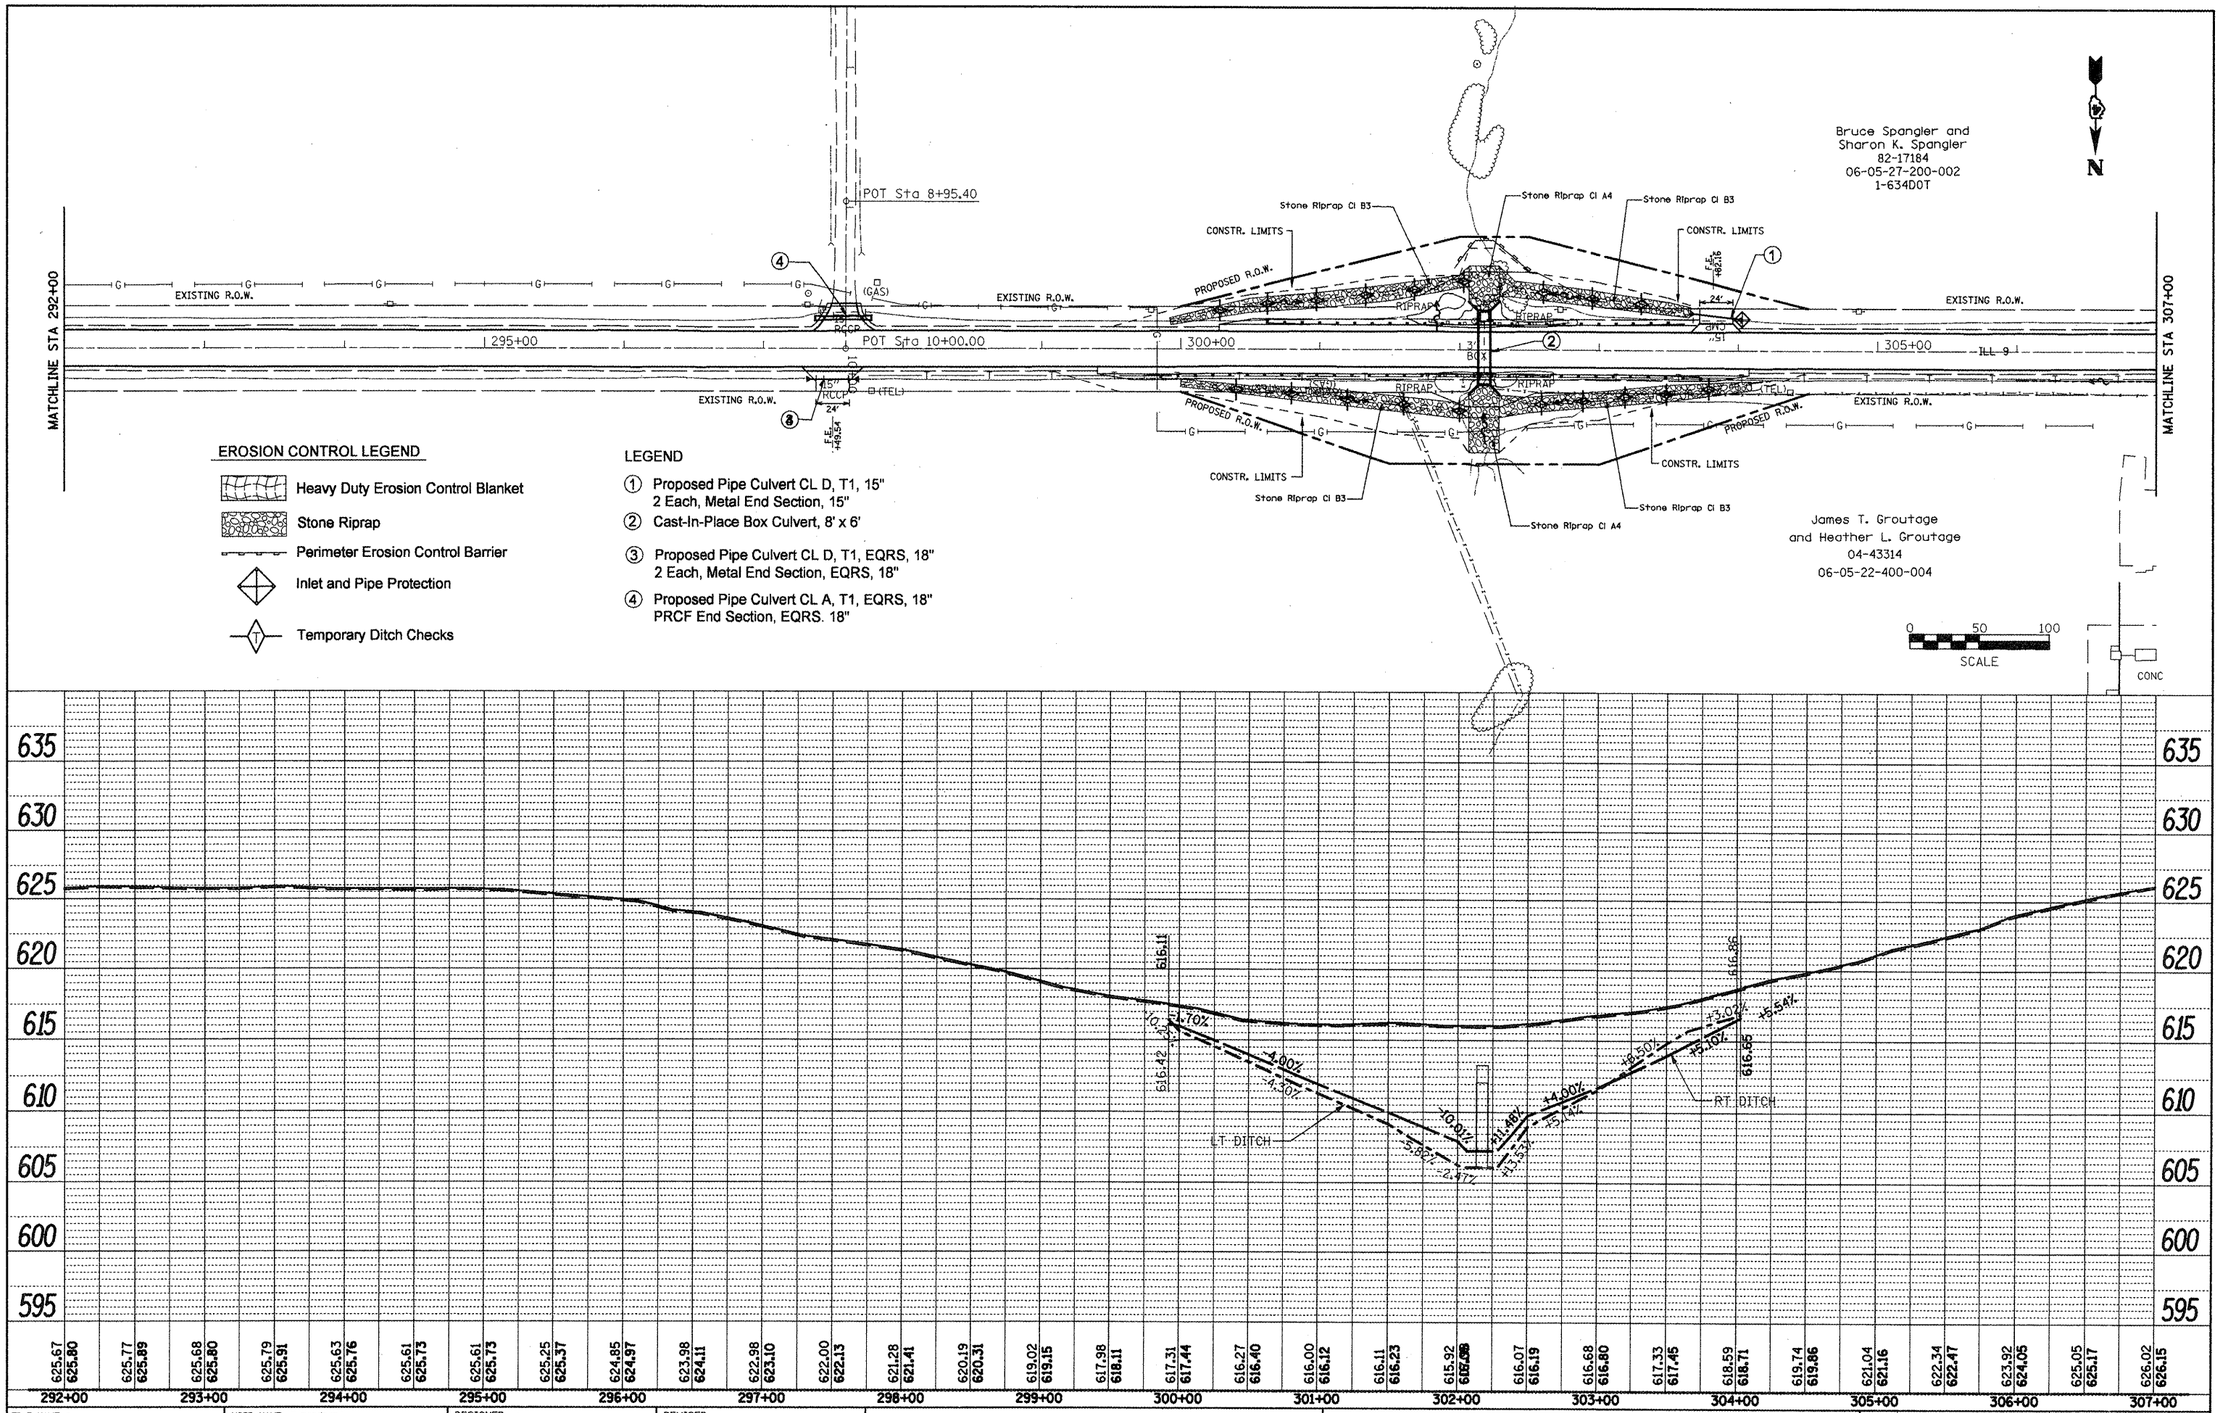

EROSION CONTROL LEGEND

- Heavy Duty Erosion Control Blanket
- Stone Riprap
- Perimeter Erosion Control Barrier
- Inlet and Pipe Protection
- Temporary Ditch Checks

LEGEND

1. Proposed Pipe Culvert CL D, T1, 15"
   2 Each, Metal End Section, 15"
2. Cast-In-Place Box Culvert, 8' x 6'
3. Proposed Pipe Culvert CL D, T1, EQRS, 18"
   2 Each, Metal End Section, EQRS, 18"
4. Proposed Pipe Culvert CL A, T1, EQRS, 18"
   PRCF End Section, EQRS. 18"

FILE NAME = Drainage Plans2.dgn	USER NAME = mendezpj	DESIGNED -	REVISED -
		DRAWN -	REVISED -
	PLOT SCALE = 100.0000 ' / IN.	CHECKED -	REVISED -
	PLOT DATE = 3/25/2011	DATE -	REVISED -

STATE OF ILLINOIS
DEPARTMENT OF TRANSPORTATION

DRAINAGE PLANS / EROSION CONTROL PLANS

SCALE: | SHEET NO. OF SHEETS | STA. | TO STA.

F.A.P. RTE.	SECTION	COUNTY	TOTAL SHEETS	SHEET NO.
685	••	•	329	114

CONTRACT NO. 68599

ILLINOIS FED. AID PROJECT