PLAN
NOTE BOOK
NO.
SURVEYED
PLOTTED
CROSS SECTIONS CHECKED
BAL. PLOTTED
PT. OF WAY CHECKED
CADD FILE NAME
BY
DATE

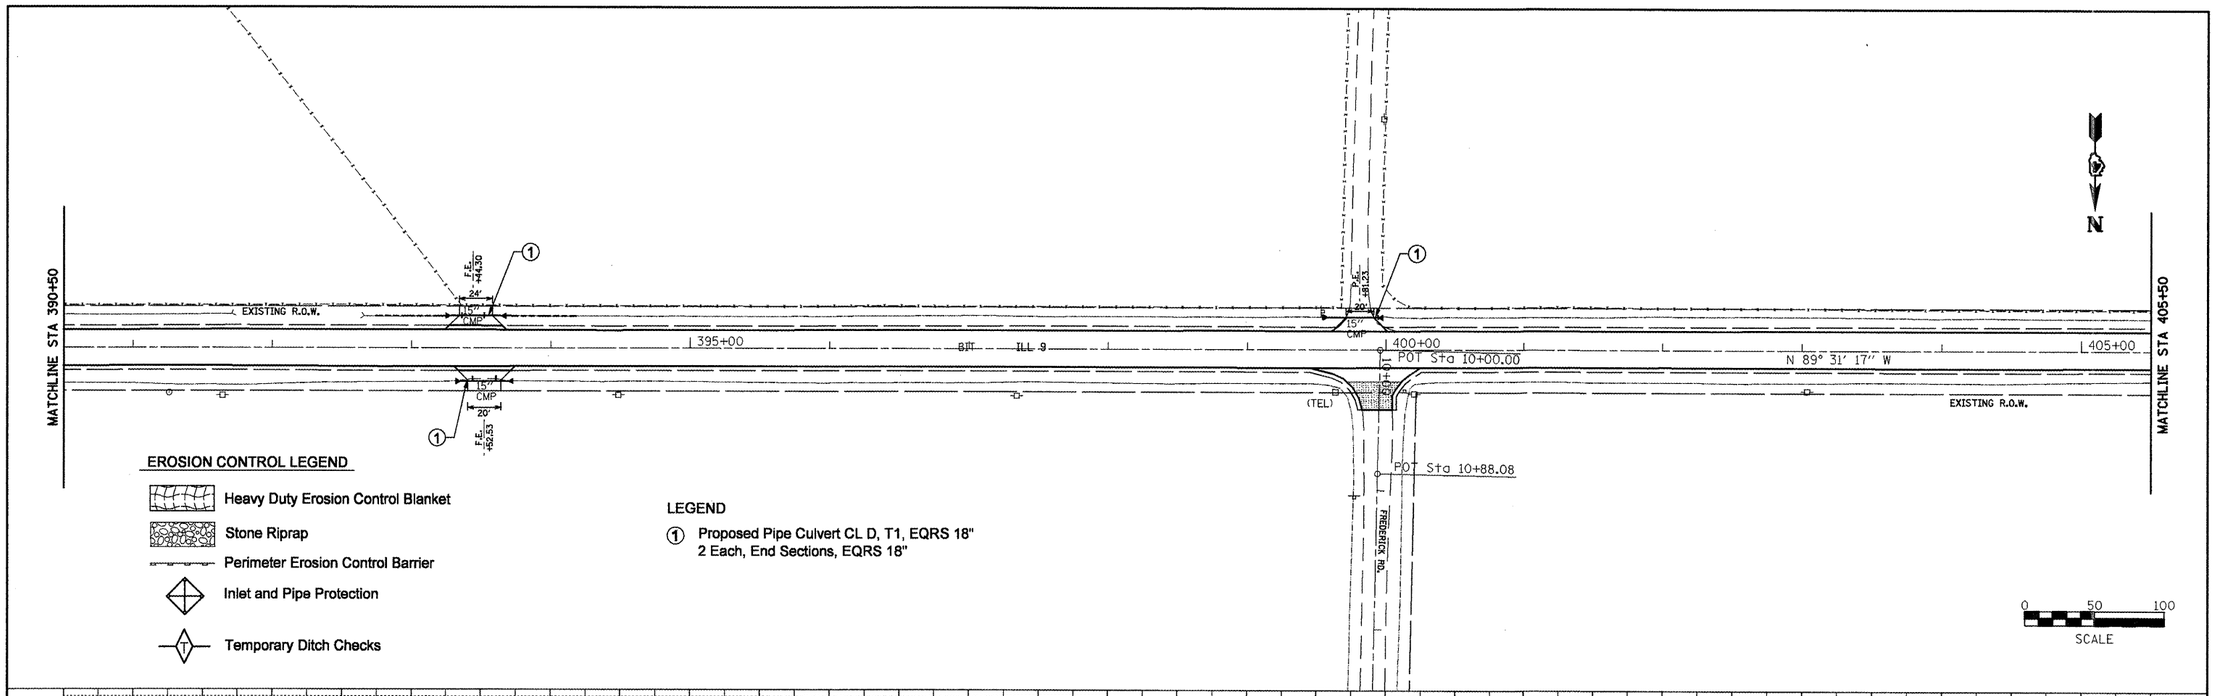

EROSION CONTROL LEGEND

- Heavy Duty Erosion Control Blanket
- Stone Riprap
- Perimeter Erosion Control Barrier
- Inlet and Pipe Protection
- Temporary Ditch Checks

LEGEND

① Proposed Pipe Culvert CL D, T1, EQRS 18"
2 Each, End Sections, EQRS 18"

PROFILE
NOTE BOOK
NO.
SURVEYED
PLOTTED
CROSS SECTIONS CHECKED
BAL. PLOTTED
STRUCTURE NOTATNS CHKD
BY
DATE

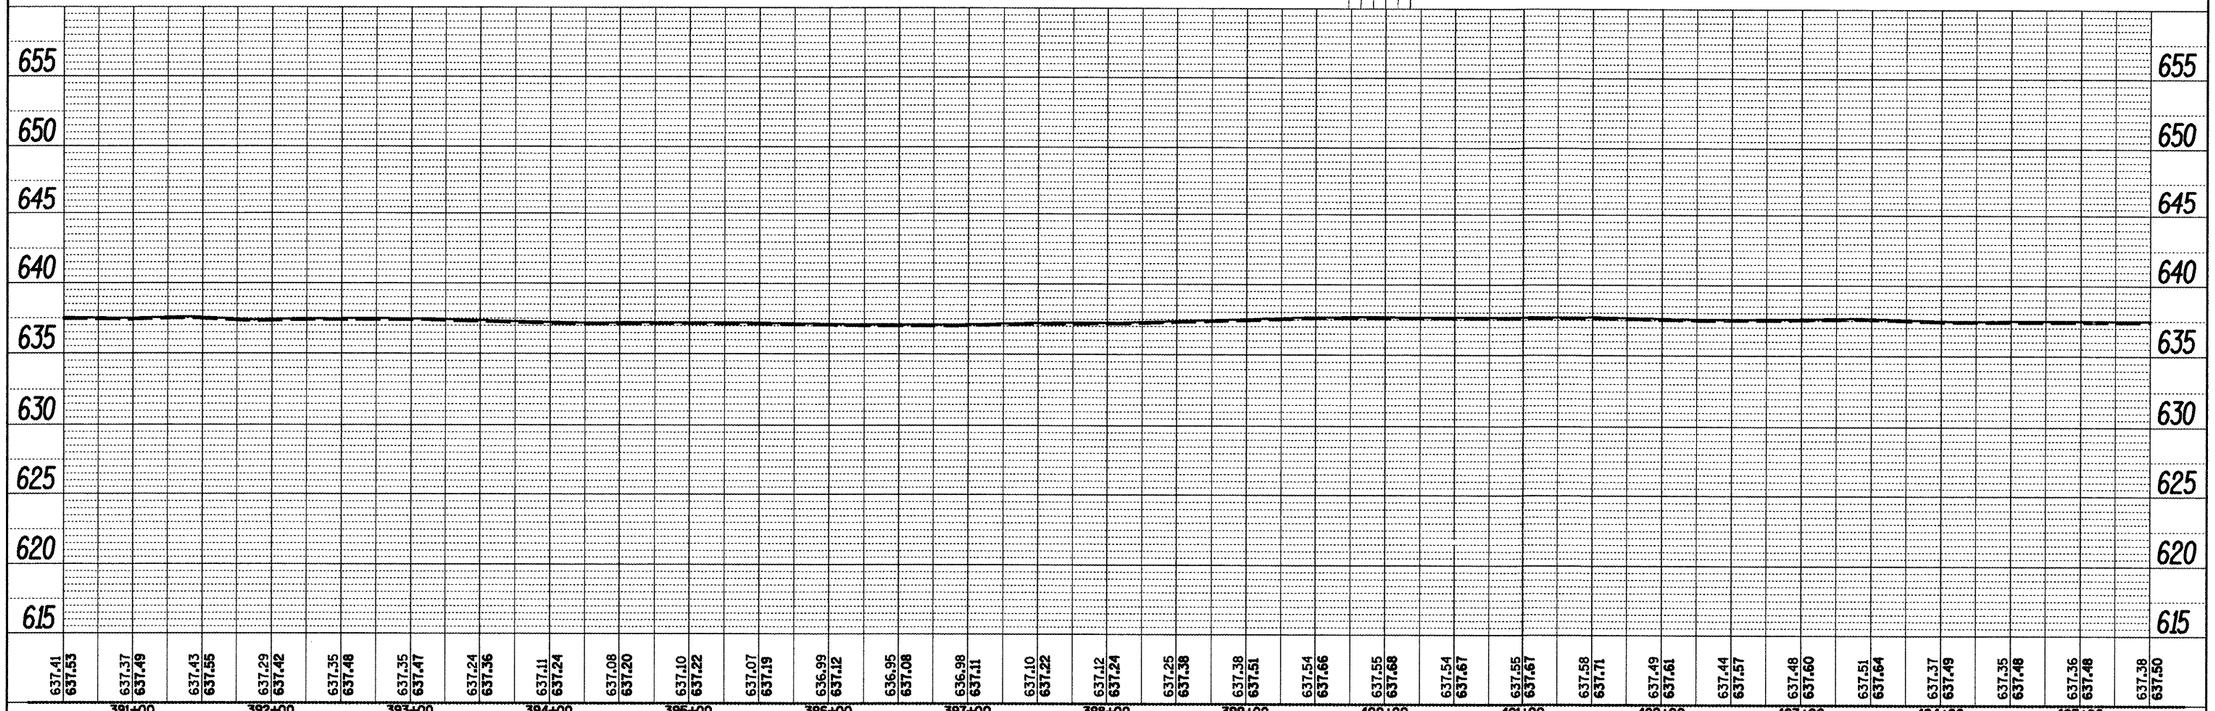

FILE NAME = Drainage Plans2.dgn	USER NAME = mendezpj	DESIGNED -	REVISED -
		DRAWN -	REVISED -
	PLOT SCALE = 100.0000 ' / IN.	CHECKED -	REVISED -
	PLOT DATE = 3/25/2011	DATE -	REVISED -

STATE OF ILLINOIS
DEPARTMENT OF TRANSPORTATION

DRAINAGE PLANS / EROSION CONTROL PLANS

SCALE: | SHEET NO. OF SHEETS | STA. | TO STA.

F.A.P. RTE.	SECTION	COUNTY	TOTAL SHEETS	SHEET NO.
685	**	•	329	121

CONTRACT NO. 68599
ILLINOIS FED. AID PROJECT

** (37,38)RS-3,39RS-5;(38)I • Fulton, McDonough