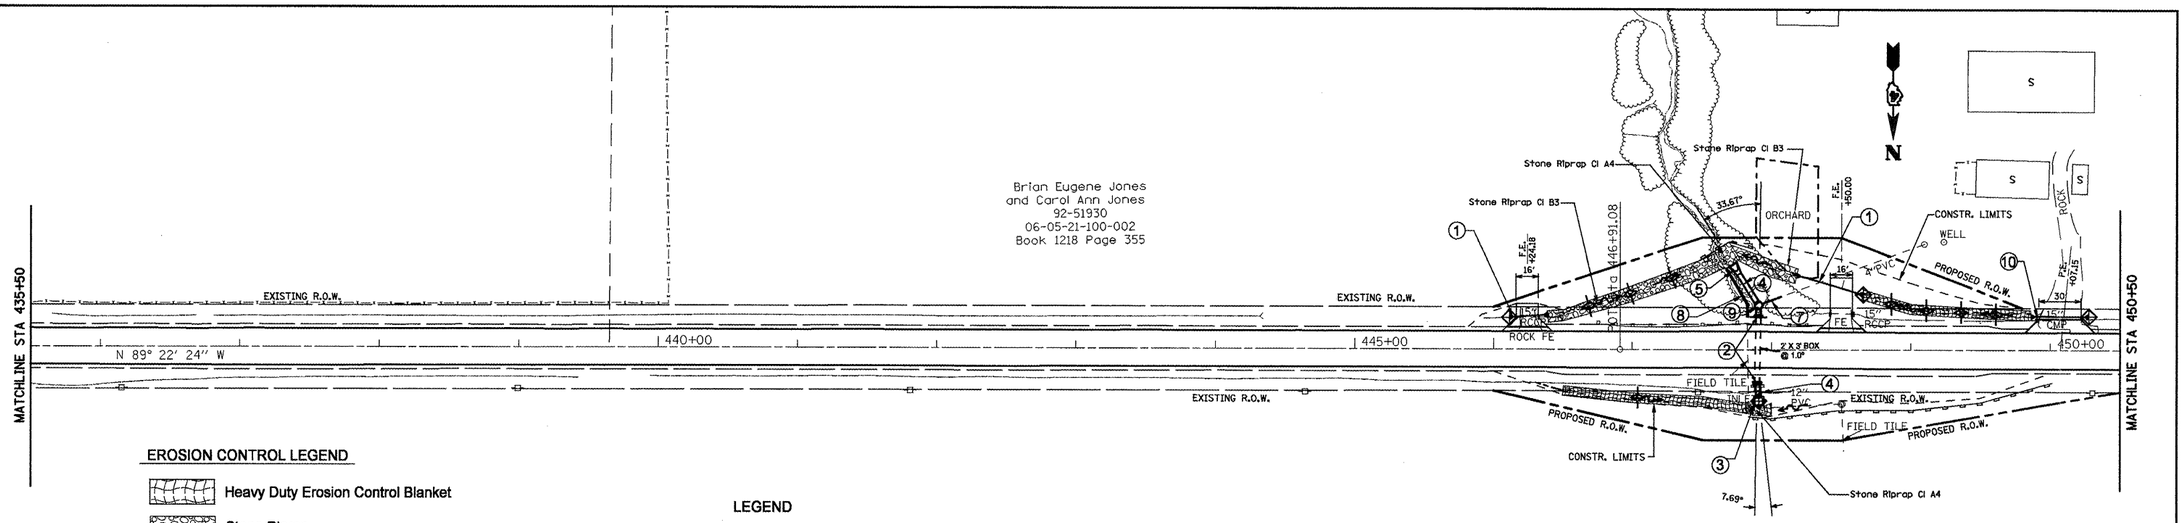

EROSION CONTROL LEGEND

- Heavy Duty Erosion Control Blanket
- Stone Riprap
- Perimeter Erosion Control Barrier
- Inlet and Pipe Protection
- Temporary Ditch Checks

LEGEND

1. Proposed Pipe Culvert, CL D, T1, 15"
   2 Each, Metal End Section, 15"
2. Concrete Collars For 36" Pipe Culvert
3. Proposed Cast-In-Place Drop Box
4. Proposed Pipe Culvert, CL A, T2, 36"
5. PRCF End Section, 36"
7. Pipe Drains, 4"
8. Pipe Drains, 12"
9. Proposed M.H., TA, 5' DIA., T1 F. CL. Lid
10. Proposed Pipe Culvert Class D, Type 1 EQRS, 18"
    2 Each, Metal End Sections, EQRS, 18"

Marjorie Williams
77-57522
06-05-16-300-001
Book 840 Page 435

0 50 100
SCALE

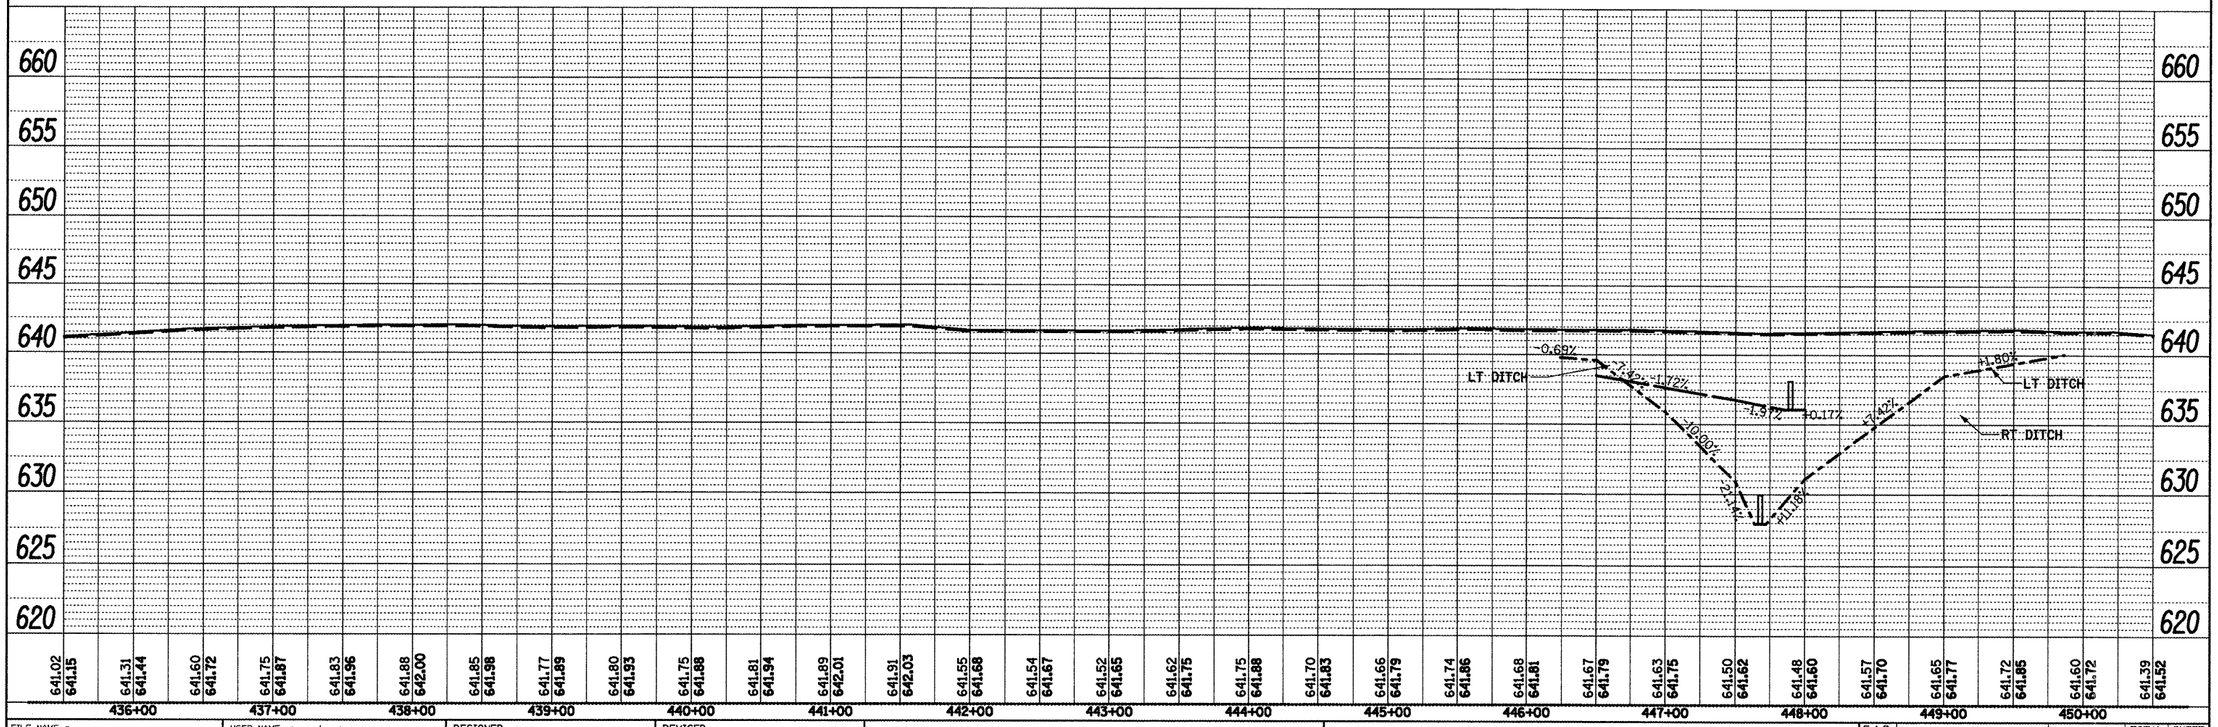

FILE NAME = Drainage Plans2.dgn	USER NAME = mendezpj	DESIGNED -	REVISED -
		DRAWN -	REVISED -
	PLOT SCALE = 100.0000 ' / IN.	CHECKED -	REVISED -
	PLOT DATE = 3/25/2011	DATE -	REVISED -

STATE OF ILLINOIS
DEPARTMENT OF TRANSPORTATION

DRAINAGE PLANS / EROSION CONTROL PLANS

SCALE: | SHEET NO. OF SHEETS | STA. TO STA.

F.A.P. RTE.	SECTION	COUNTY	TOTAL SHEETS	SHEET NO.
685	**	*	329	124

CONTRACT NO. 68599

ILLINOIS FED. AID PROJECT

** (37,38)RS-3,39RS-5(38)I

* Fulton, McDonough

PLAN: SURVEYED / PLOTTED / ALIGNMENT CHECKED / RT. OF WAY CHECKED / CADD FILE NAME / NOTE BOOK NO. / BY / DATE

PROFILE: SURVEYED / PLOTTED / GRADES CHECKED / B.M. NOTED / STRUCTURE NOTATNS CHKD / NOTE BOOK NO. / BY / DATE