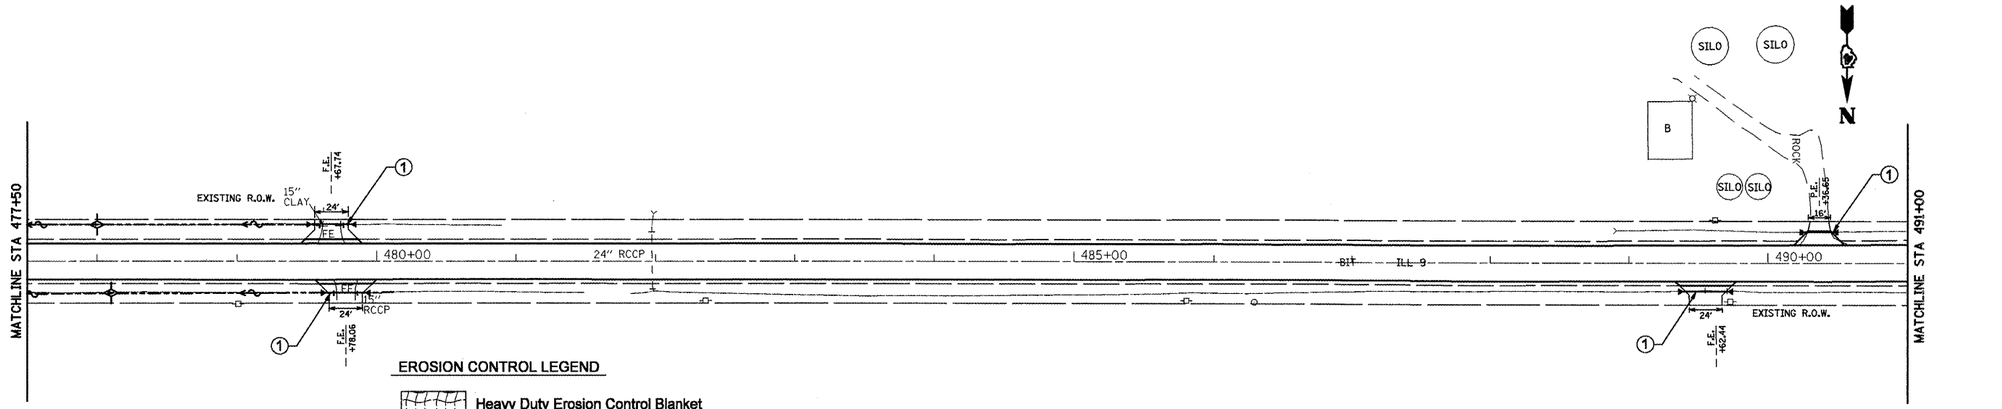

EROSION CONTROL LEGEND

- Heavy Duty Erosion Control Blanket
- Stone Riprap
- Perimeter Erosion Control Barrier
- Inlet and Pipe Protection
- Temporary Ditch Checks

LEGEND

① Proposed Pipe Culvert Class D, Type 1 EQRS, 18"
2 Each, Metal End Section, EQRS 18"

0 50 100
SCALE

PLAN
SURVEYED
ALIGNMENT CHECKED
NOTE BOOK
NO.
BY
DATE

PROFILE
SURVEYED
ALIGNMENT CHECKED
GRADES CHECKED
NOTE BOOK
NO.
STRUCTURE NO.FAP76 CRKD
BY
DATE

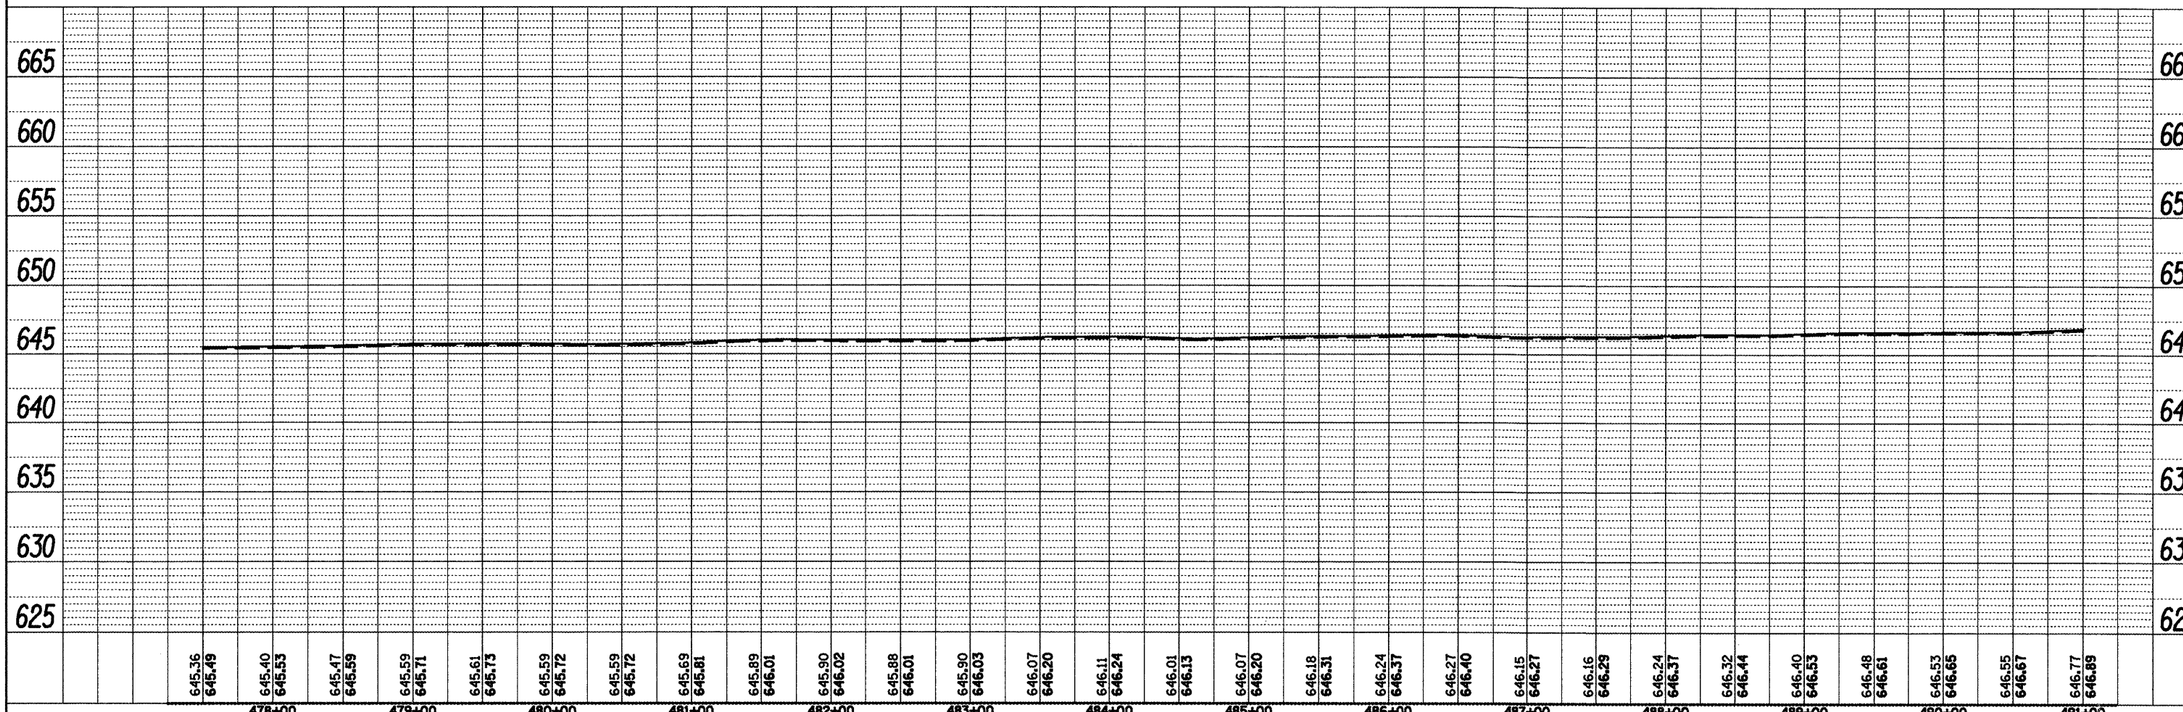

FILE NAME = Drainage Plans2.dgn	USER NAME = mendezpj	DESIGNED -	REVISED -
		DRAWN -	REVISED -
	PLOT SCALE = 100.0000 ' / IN.	CHECKED -	REVISED -
	PLOT DATE = 3/25/2011	DATE -	REVISED -

STATE OF ILLINOIS
DEPARTMENT OF TRANSPORTATION

DRAINAGE PLANS / EROSION CONTROL PLANS

SCALE: | SHEET NO. OF SHEETS | STA. | TO STA.

F.A.P. RTE.	SECTION	COUNTY	TOTAL SHEETS	SHEET NO.
685	**	*	329	127
		CONTRACT NO. 68599		
		ILLINOIS FED. AID PROJECT		

** (37,38)RS-3,39RS-5,(38)1
* Fulton, McDonough