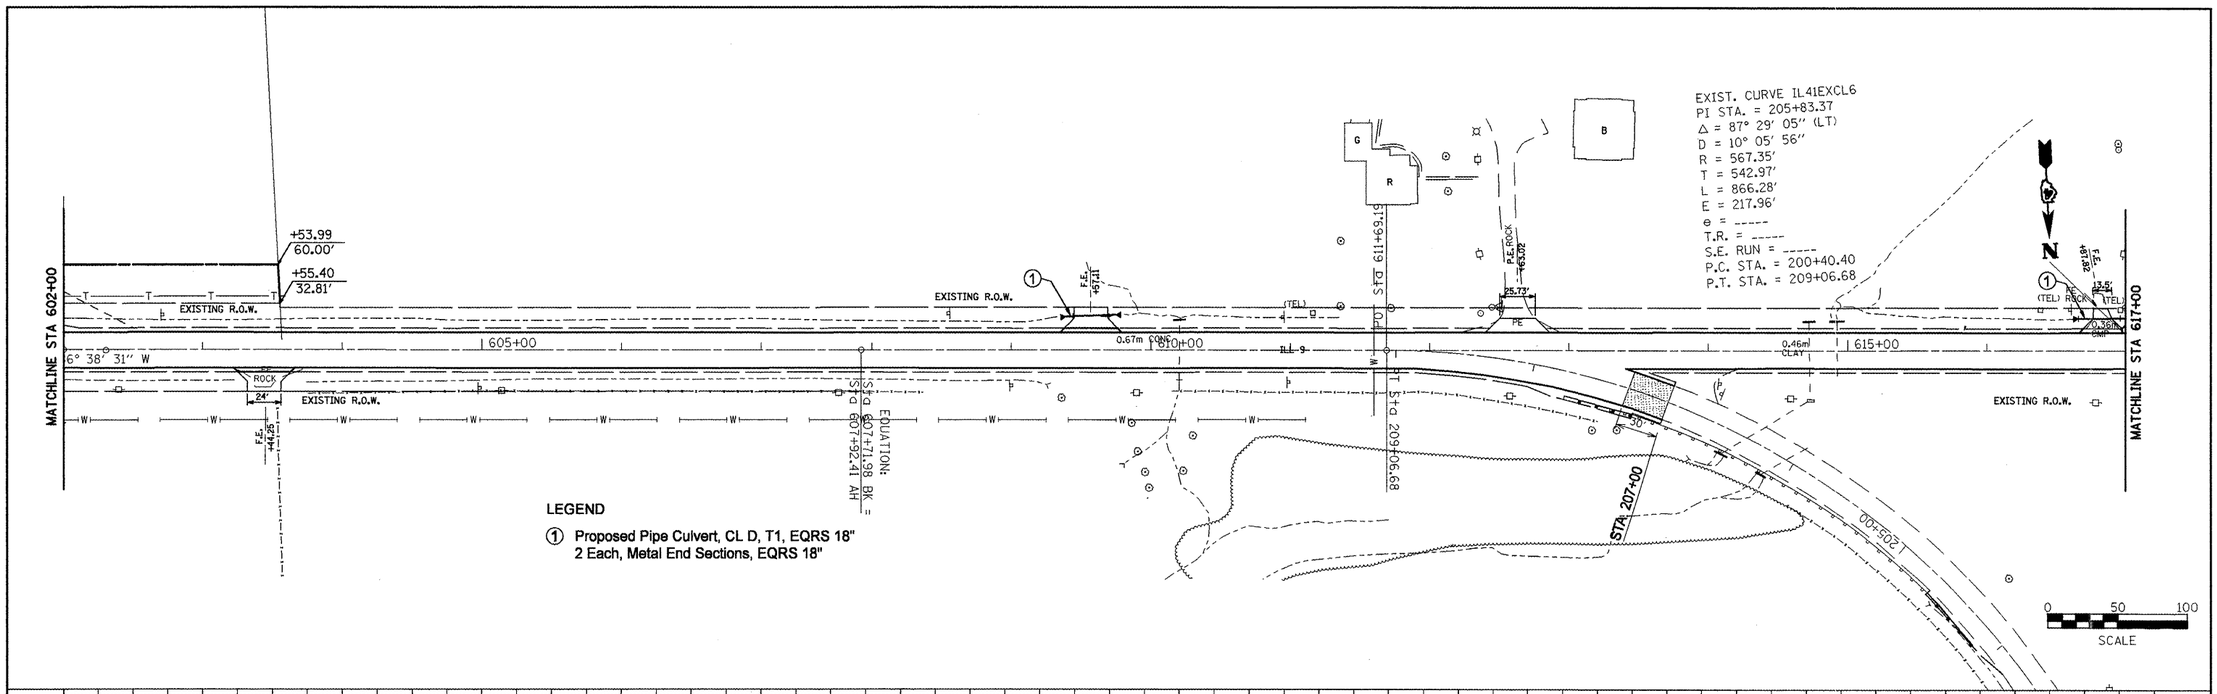

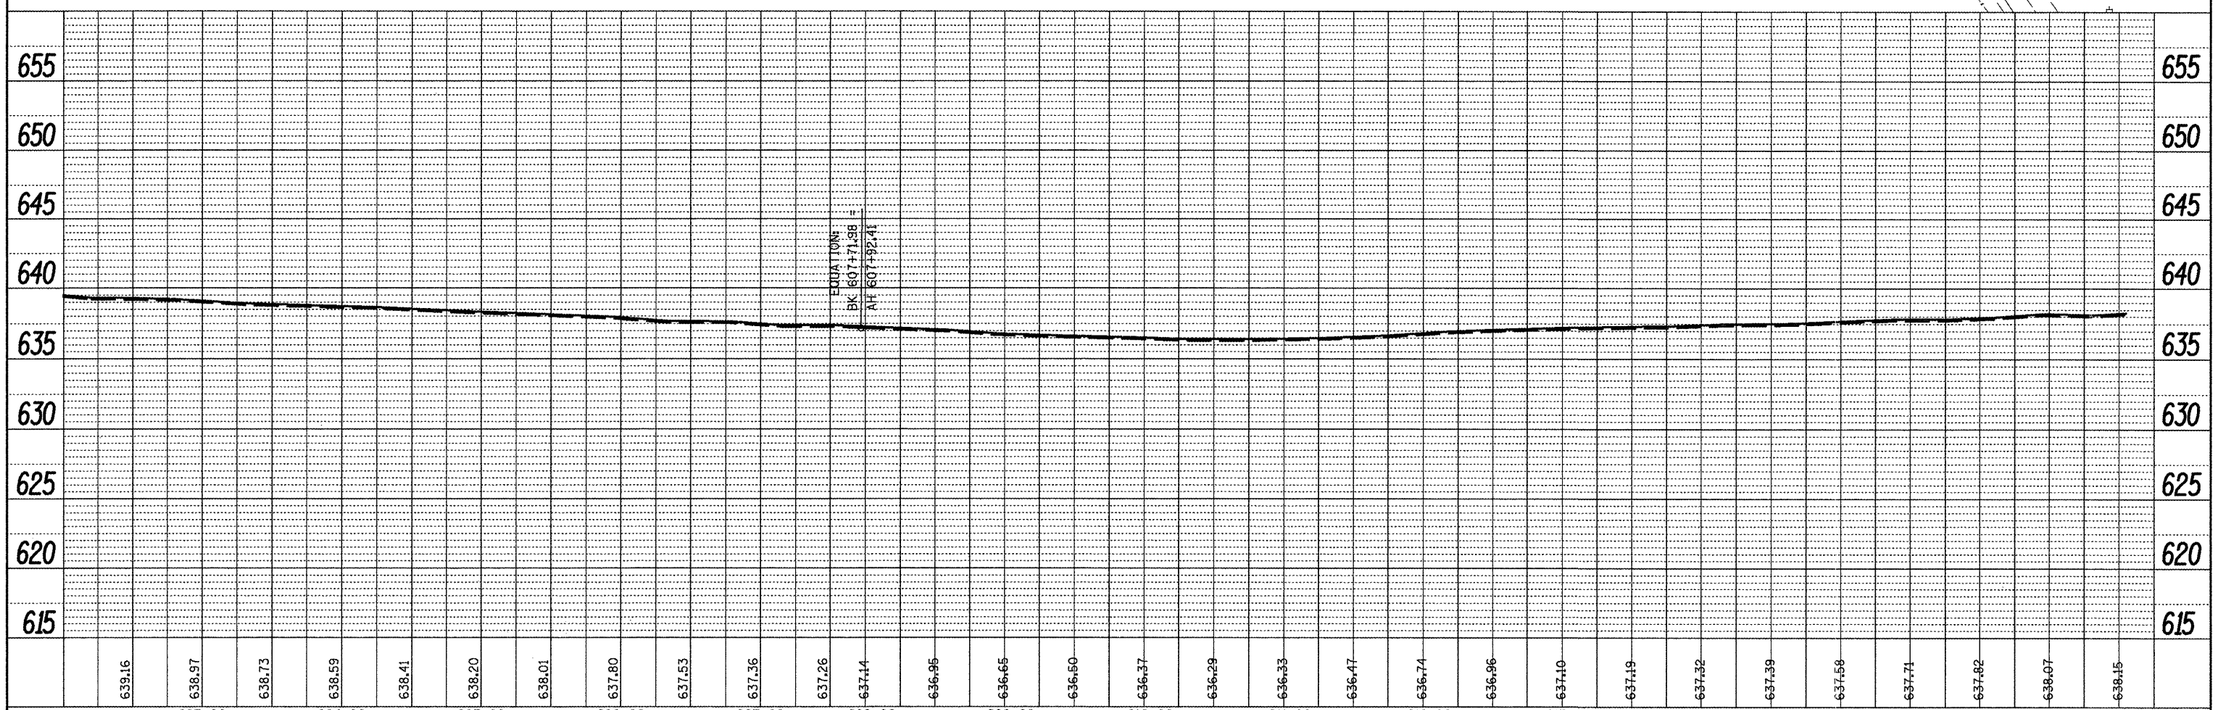

PLAN — SURVEYED / PLOTTED / QUANTITIES CHECKED / R.O.W. STAKED / CADD FILE NAME / NOTE BOOK / NO. / BY / DATE

PROFILE — SURVEYED / PLOTTED / QUANTITIES CHECKED / R.O.W. STAKED / STRUCTURE NOTATNS CHKD / NOTE BOOK / NO. / BY / DATE

FILE NAME = Drainage Plans3.dgn	USER NAME = mendezpj	DESIGNED -	REVISED -
		DRAWN -	REVISED -
	PLOT SCALE = 100.0000 ' / IN.	CHECKED -	REVISED -
	PLOT DATE = 3/25/2011	DATE -	REVISED -

STATE OF ILLINOIS
DEPARTMENT OF TRANSPORTATION

DRAINAGE PLANS / EROSION CONTROL PLANS

SCALE: | SHEET NO. OF SHEETS | STA. TO STA.

F.A.P. RTE.	SECTION	COUNTY	TOTAL SHEETS	SHEET NO.
685	**	*	329	134

CONTRACT NO. 68599

ILLINOIS FED. AID PROJECT

C:\Projects\Mendezpj\Drainage Plans3.dgn