SURVEYED	
PLOTTED	
TEMPLATE	
AREAS	
AREAS CHECKED	

SURVEY	
NOTE BOOK	
NO.	

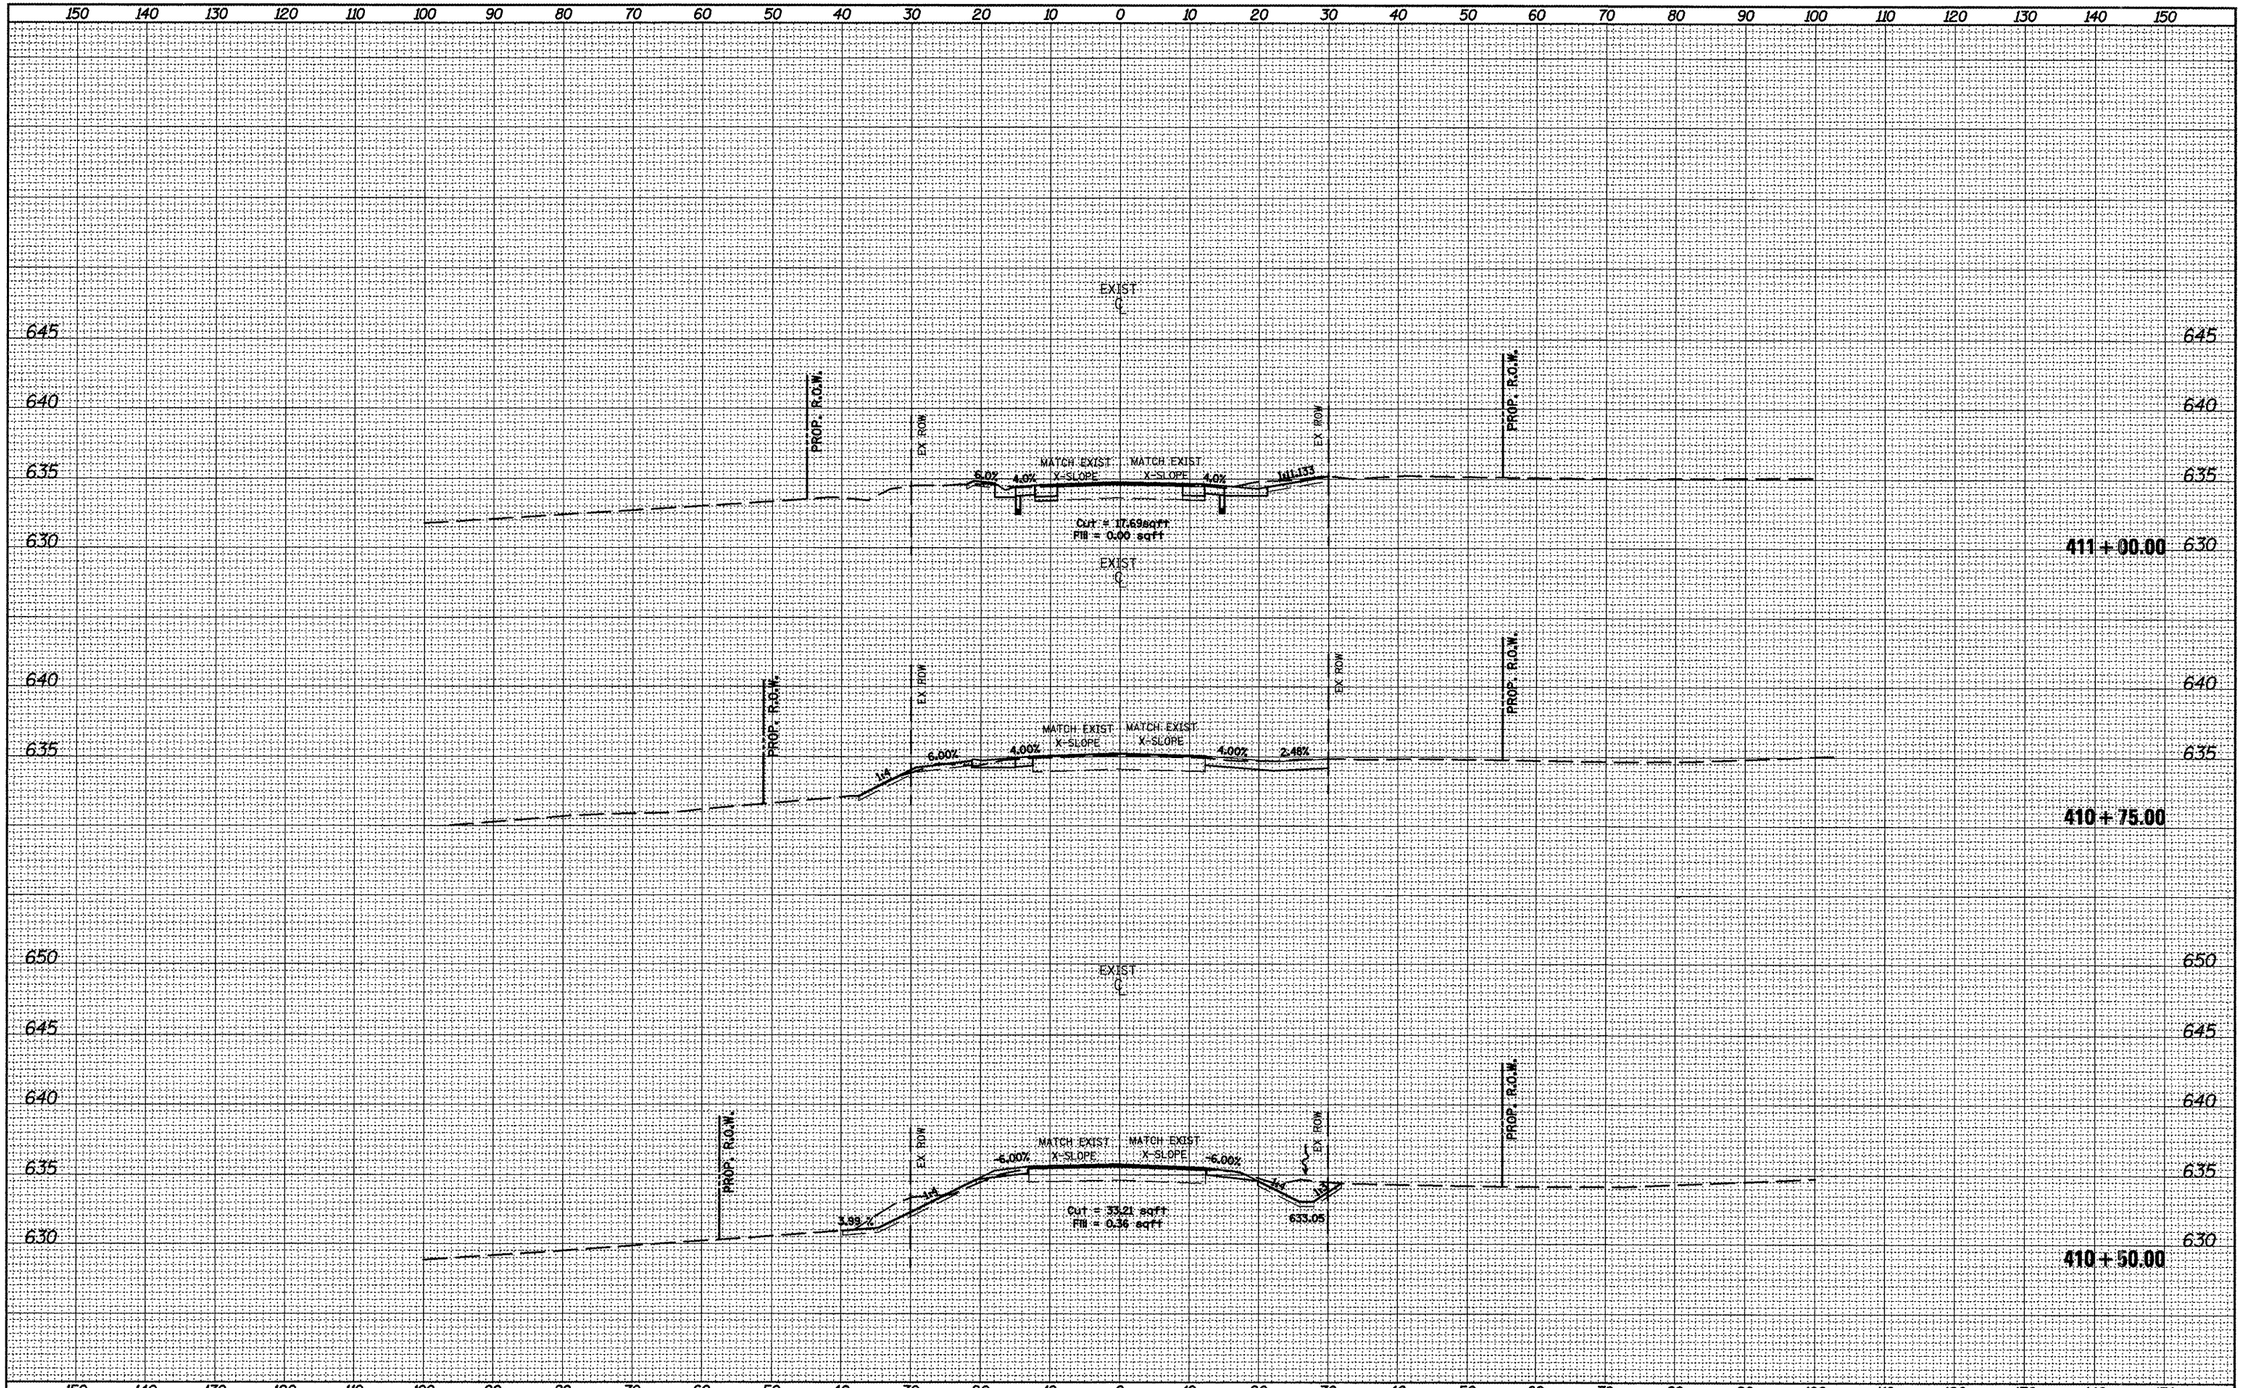

FILE NAME = xsheet9-12opt2.dgn	USER NAME = mendezpj	DESIGNED -	REVISED -
		DRAWN -	REVISED -
	PLOT SCALE = 20.0000 ' / IN.	CHECKED -	REVISED -
	PLOT DATE = 3/25/2011	DATE -	REVISED -

STATE OF ILLINOIS
DEPARTMENT OF TRANSPORTATION

CROSS SECTIONS

SCALE: | SHEET NO. OF SHEETS | STA. 410+50.00 TO STA. 411+00.00

F.A.P. RTE.	SECTION	COUNTY	TOTAL SHEETS	SHEET NO.
685	**	*	329	255

CONTRACT NO. 68599

ILLINOIS | FED. AID PROJECT