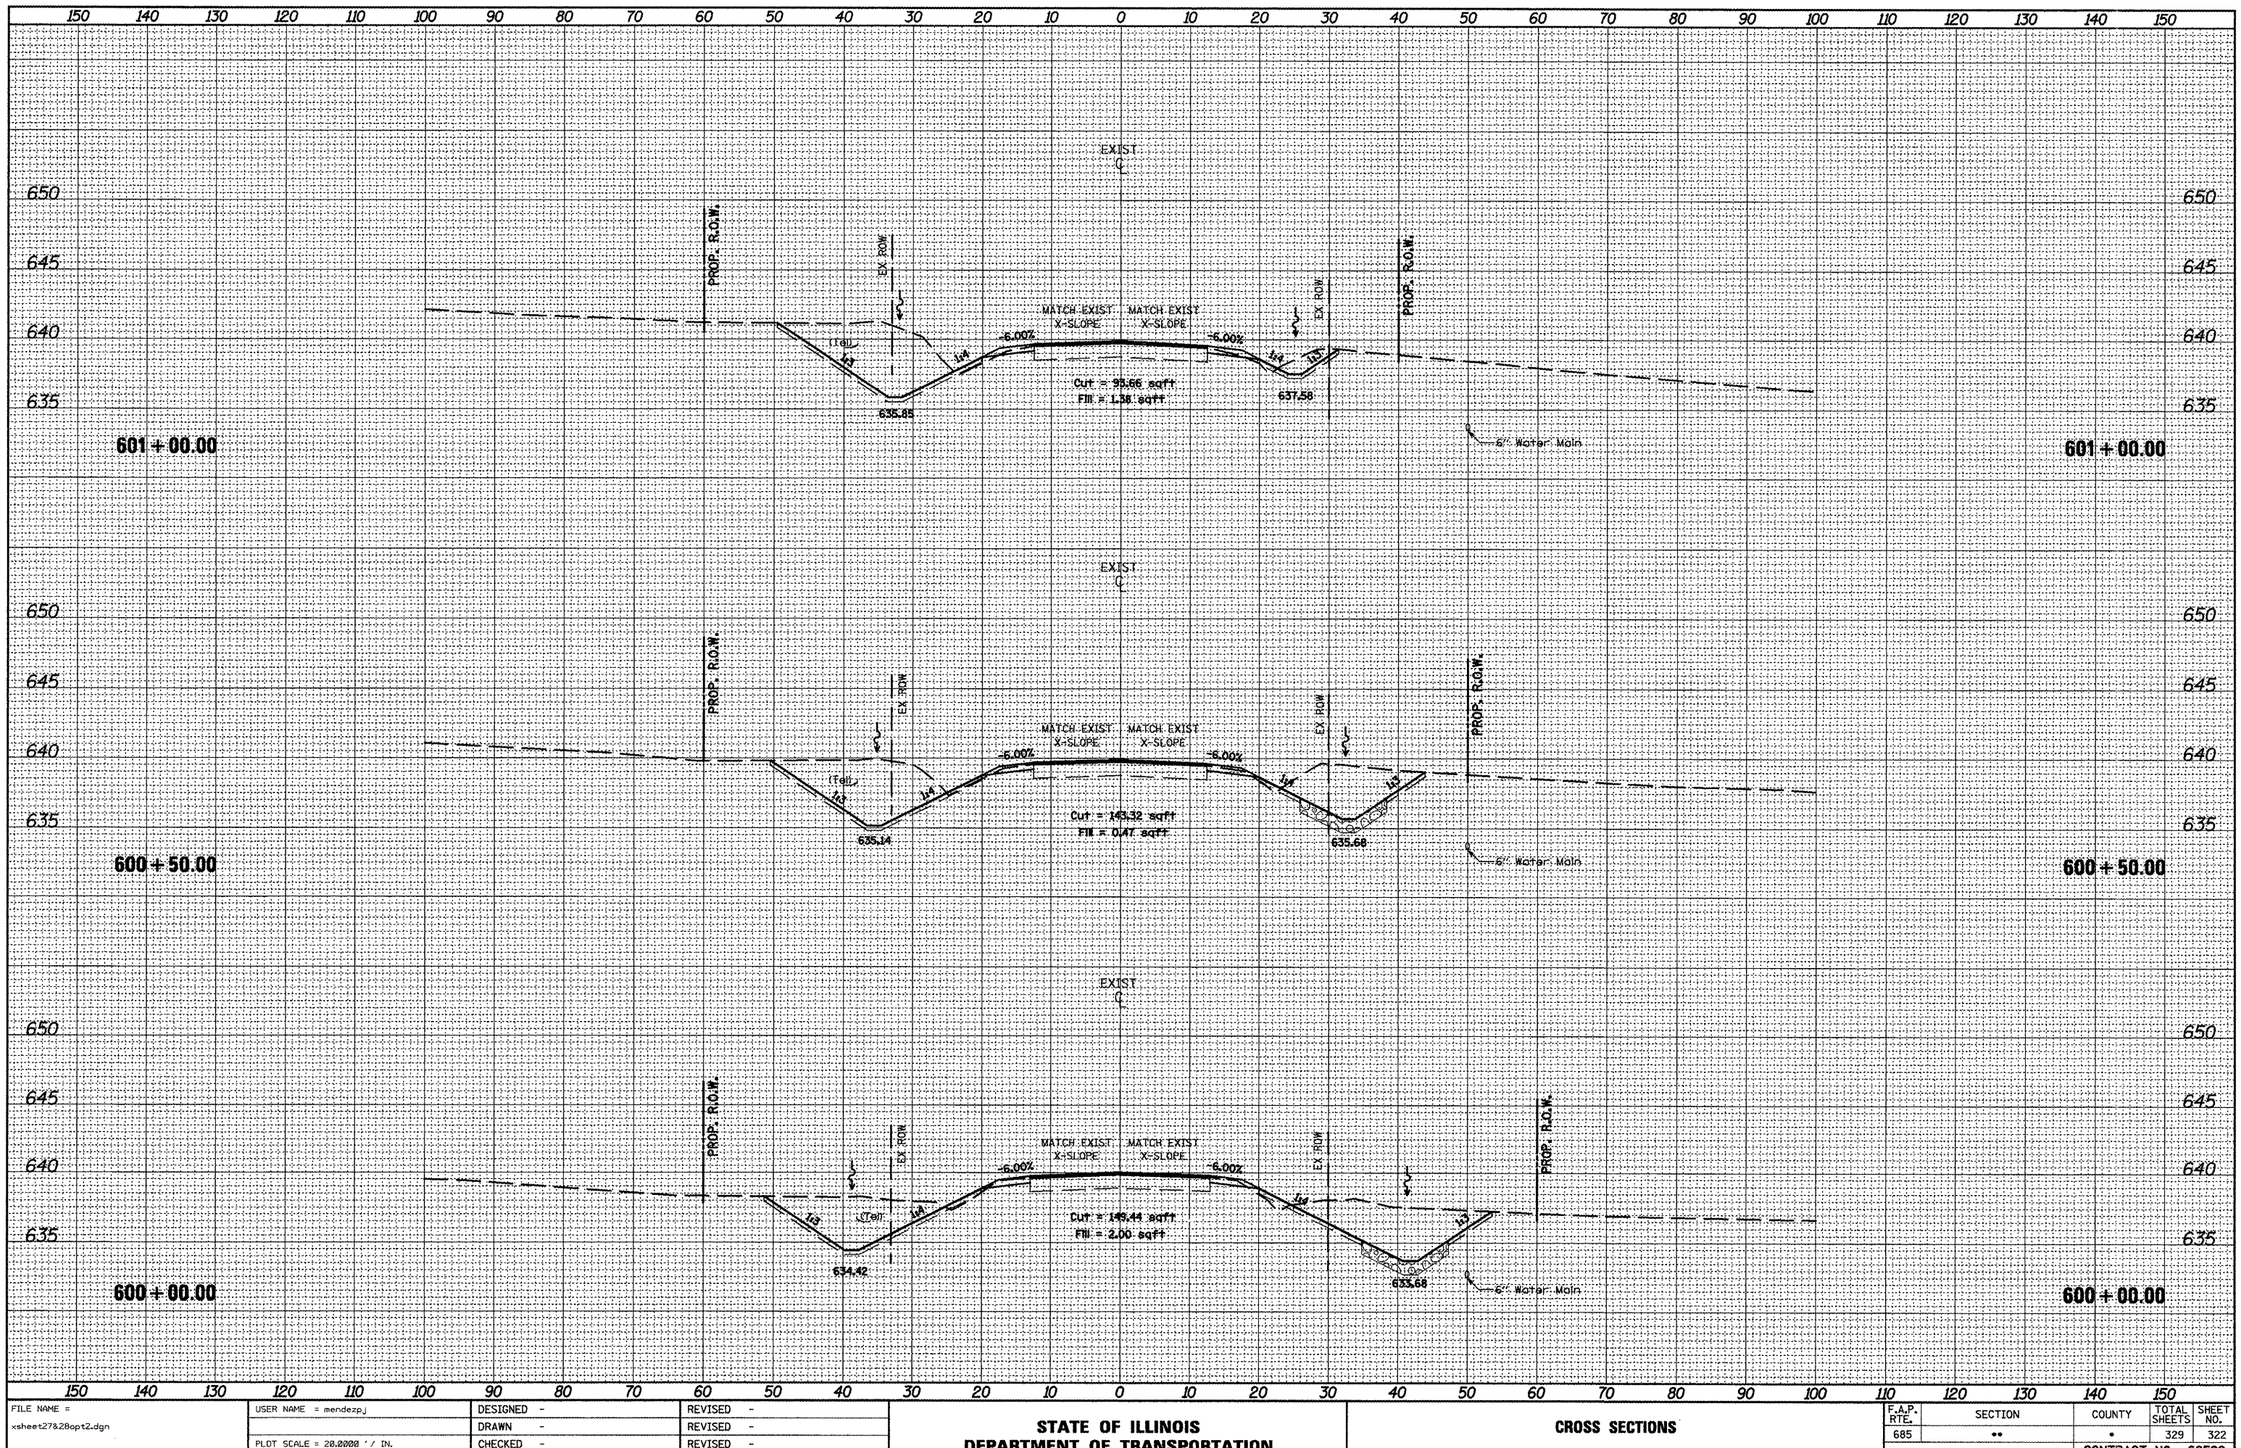

FILE NAME = xsheet27&28opt2.dgn	USER NAME = mendezpj	DESIGNED -	REVISED -	
		DRAWN -	REVISED -	
	PLOT SCALE = 20.0000 ' / IN.	CHECKED -	REVISED -	
	PLOT DATE = 3/25/2011	DATE -	REVISED -	

STATE OF ILLINOIS
DEPARTMENT OF TRANSPORTATION

CROSS SECTIONS

SCALE: | SHEET NO. OF SHEETS | STA. 600+00.00 TO STA. 601+00.00

F.A.P. RTE.	SECTION	COUNTY	TOTAL SHEETS	SHEET NO.
685	••	•	329	322

CONTRACT NO. 68599

ILLINOIS | FED. AID PROJECT

SURVEY: SURVEYED, PLOTTED, NOTE BOOK, NO. | TEMPLATE: AREAS, AREAS CHECKED