FINAL SURVEY	NOTE BOOK	
	NO.	

BY	DATE
SURVEYED	
PLOTTED	
TEMPLATE	
AREAS	
AREAS CHECKED	

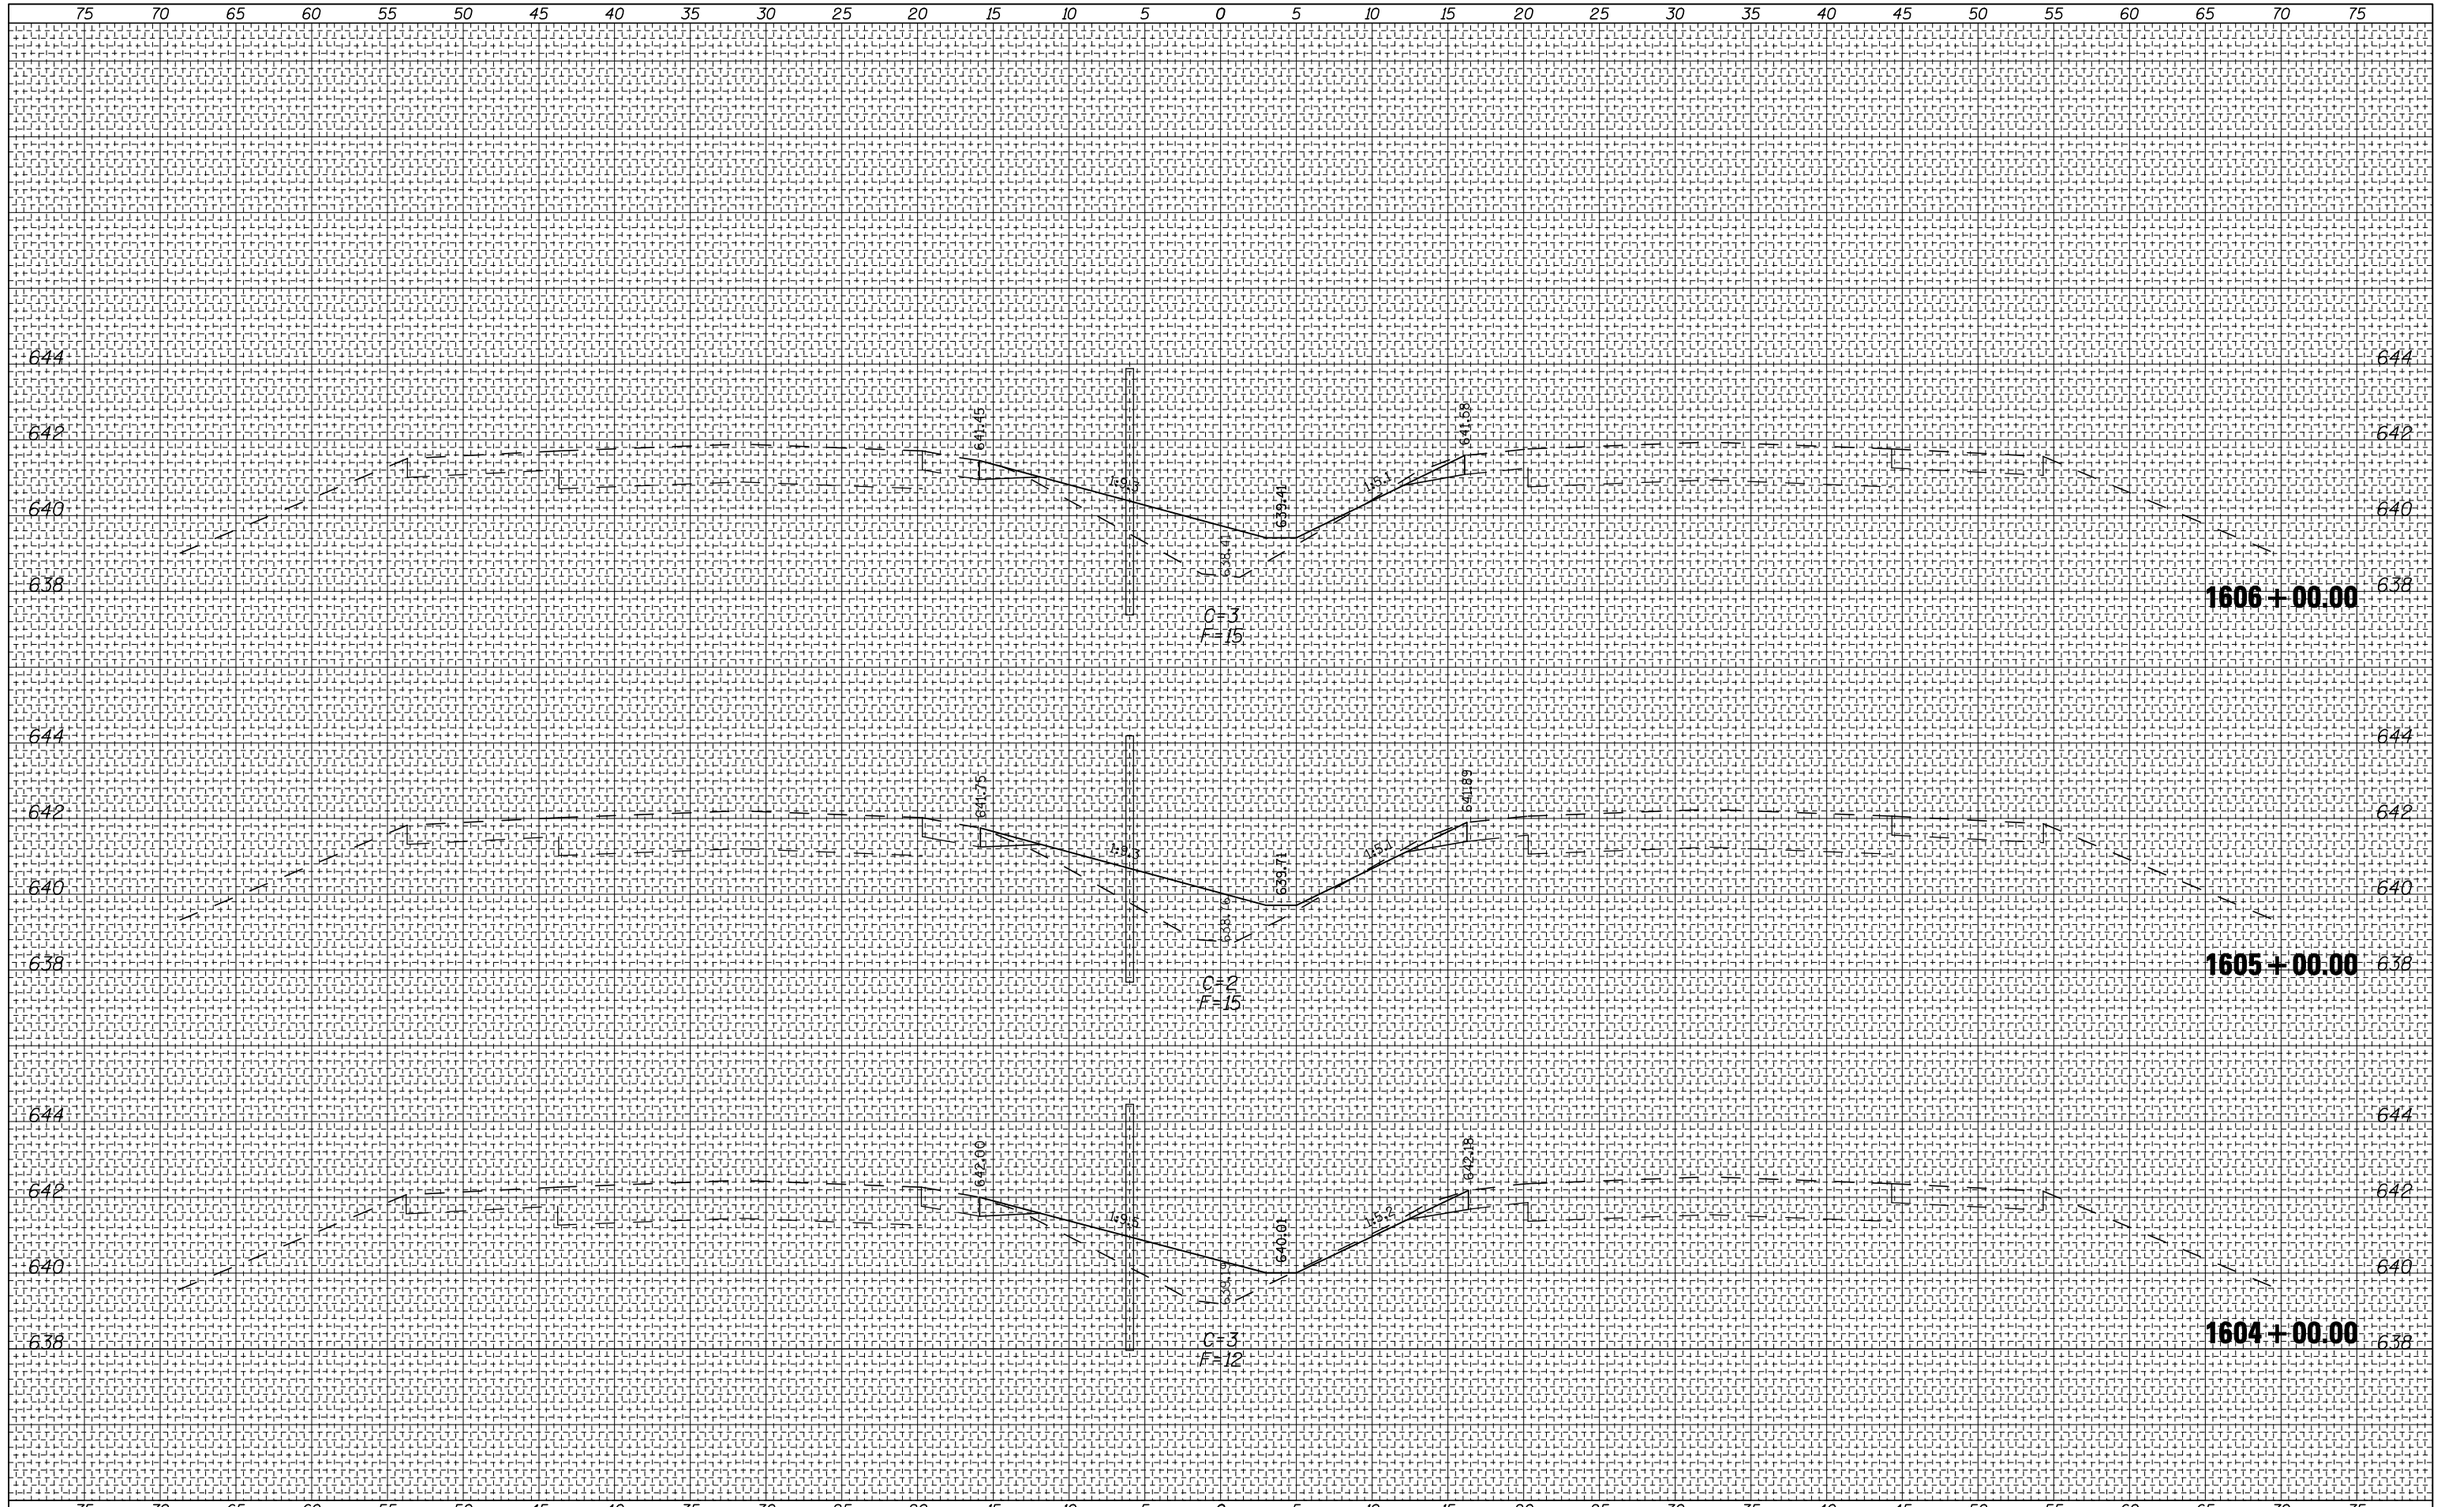

FILE NAME =	USER NAME = $USER$	DESIGNED -	REVISED -
$FILEL$		DRAWN -	REVISED -
	PLOT SCALE = $SCALE$	CHECKED -	REVISED -
	PLOT DATE = $DATE$	DATE -	REVISED -

STATE OF ILLINOIS
DEPARTMENT OF TRANSPORTATION

FAI 74 CROSS SECTIONS

SCALE: | SHEET NO. OF SHEETS | STA. 1604+00.00 TO STA. 1606+00.00

F.A.I RTE.	SECTION	COUNTY	TOTAL SHEETS	SHEET NO.
74	HSIP FY2011-4	VERMILION	88	42
		CONTRACT NO. 70910		
	ILLINOIS	FED. AID PROJECT		

ORIGINAL SURVEY	NOTE BOOK	
	NO.	

BY	DATE
SURVEYED	
PLOTTED	
TEMPLATE	
AREAS	
AREAS CHECKED	