FINAL SURVEY	NOTE BOOK	NO.
SURVEYED		
PLOTTED		
TEMPLATE		
AREAS		
AREAS CHECKED		

BY	DATE

ORIGINAL SURVEY	NOTE BOOK	NO.
SURVEYED		
PLOTTED		
TEMPLATE		
AREAS		
AREAS CHECKED		

BY	DATE

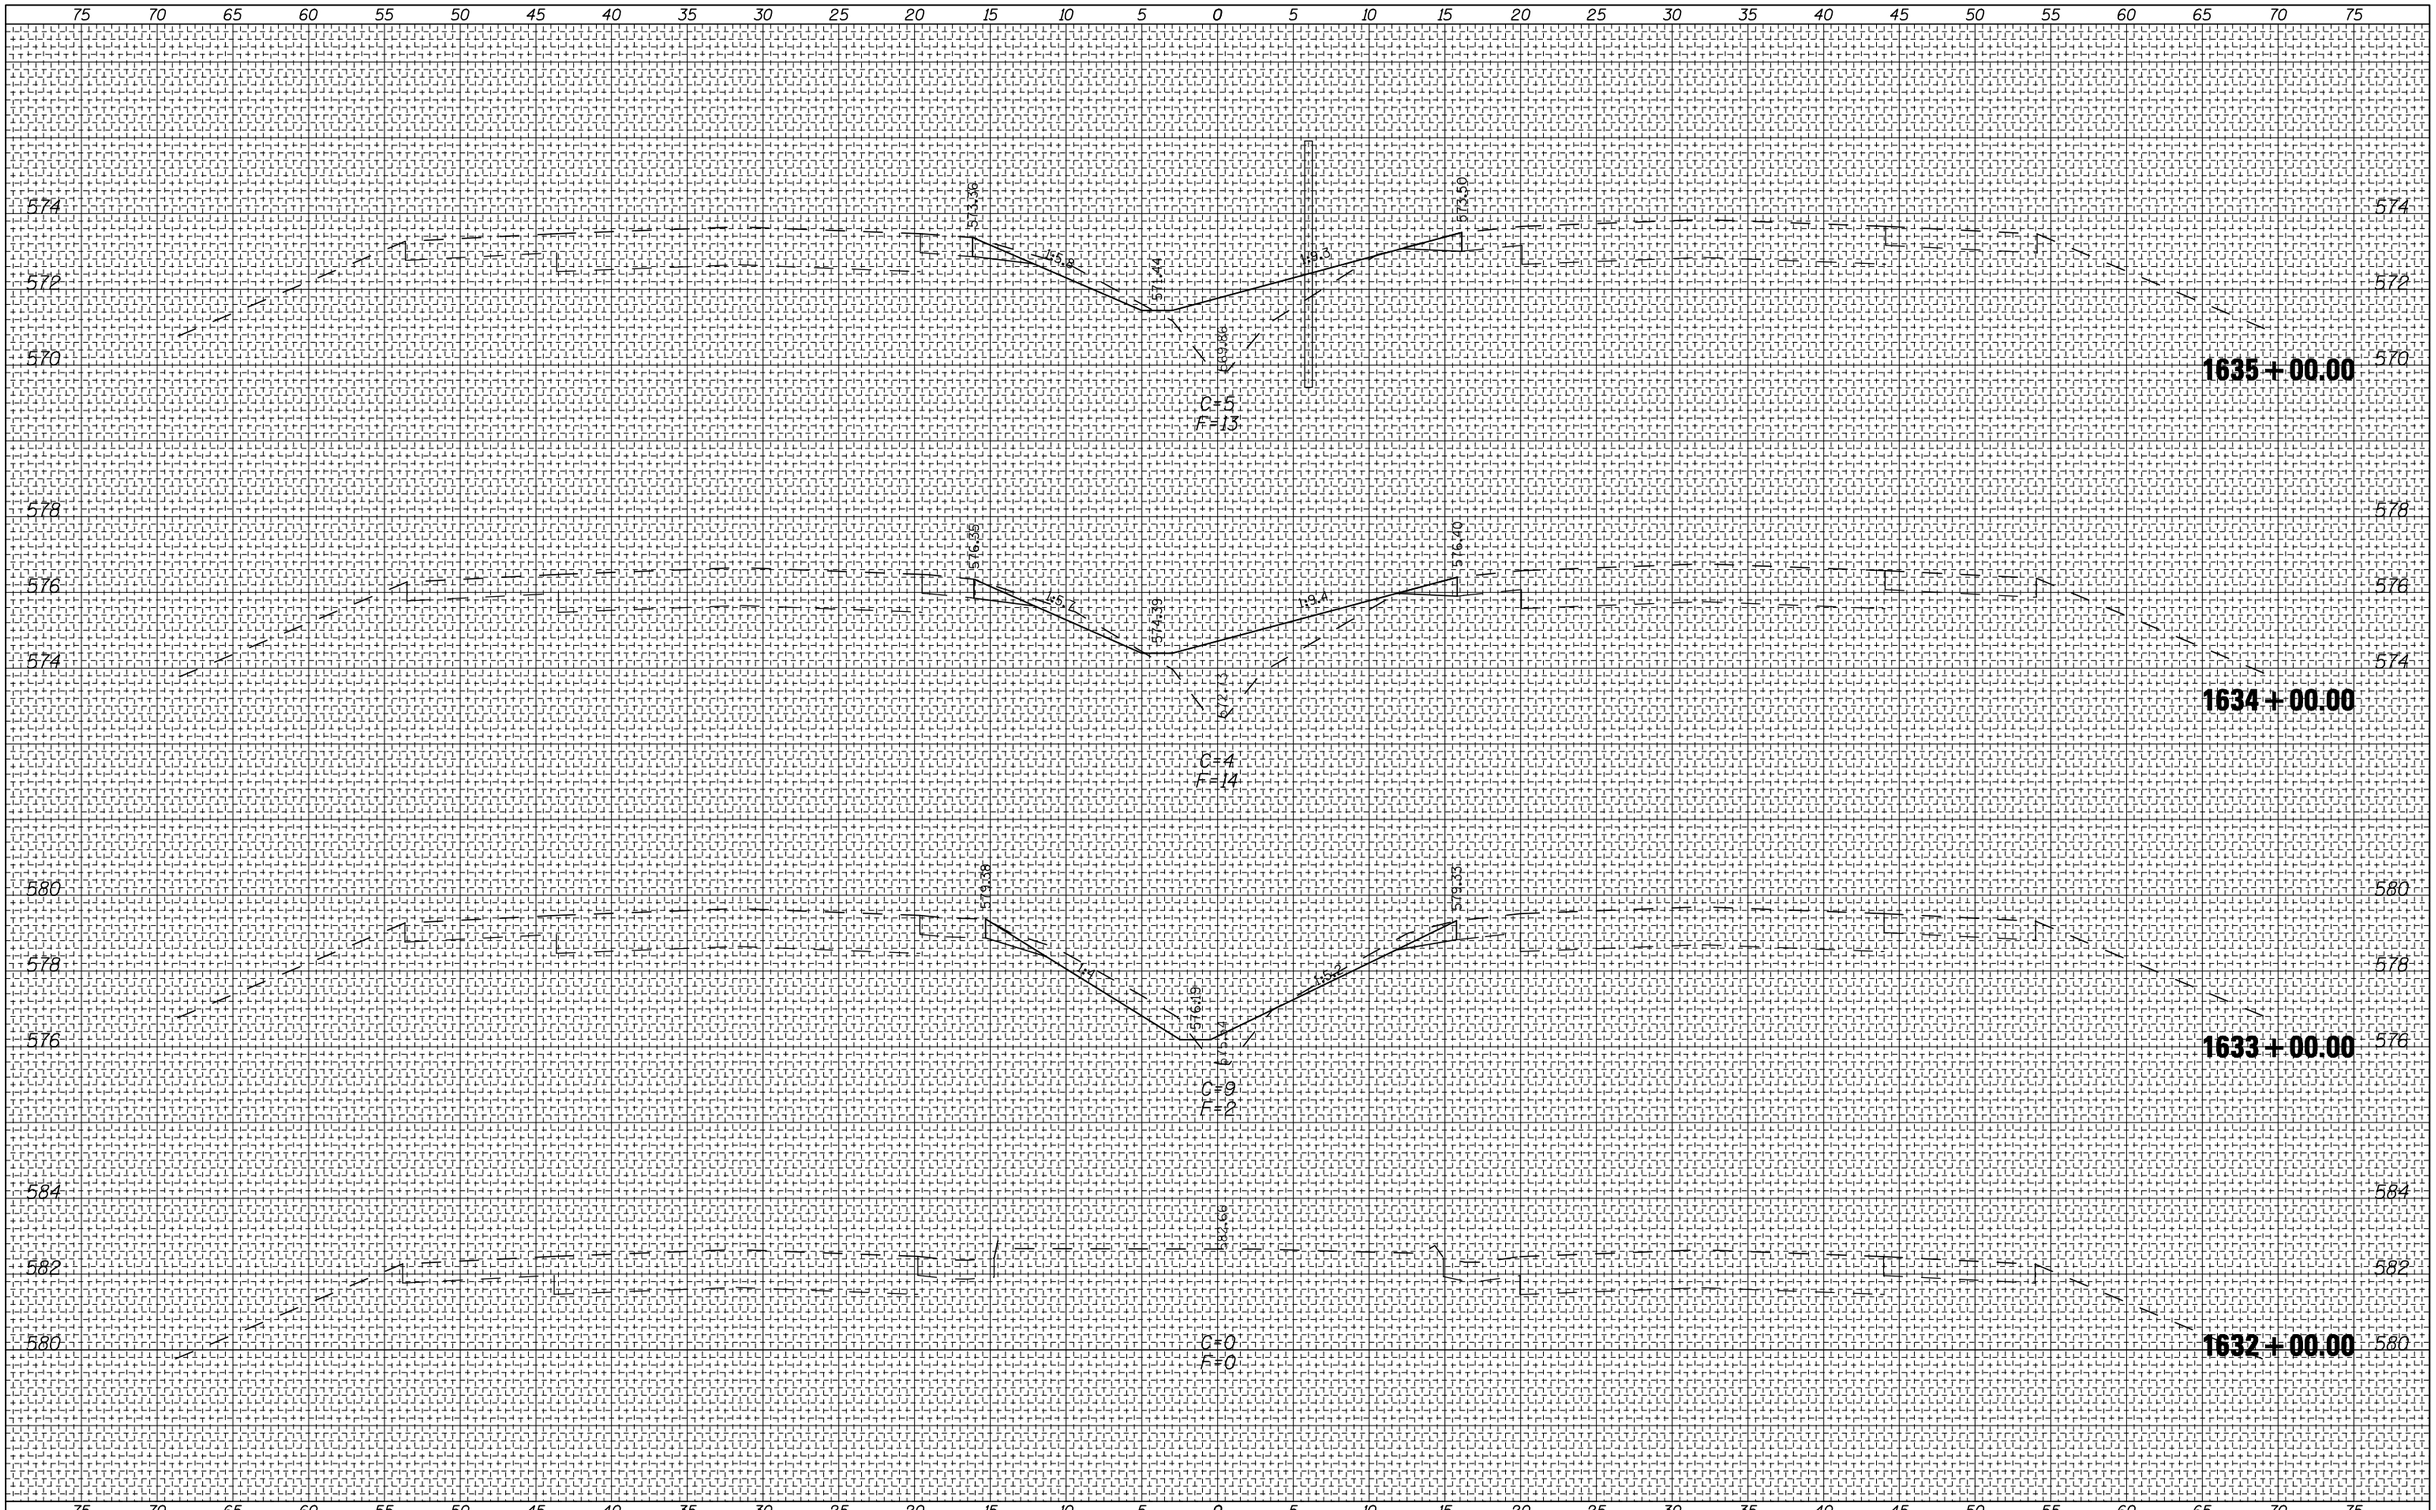

FILE NAME = $FILEL$	USER NAME = $USER$	DESIGNED -	REVISED -	**STATE OF ILLINOIS DEPARTMENT OF TRANSPORTATION**	**FAI 74 CROSS SECTIONS**				
		DRAWN -	REVISED -						
	PLOT SCALE = $SCALE$	CHECKED -	REVISED -						
	PLOT DATE = $DATE$	DATE -	REVISED -		SCALE:	SHEET NO. OF SHEETS	STA. 1632+00.00 TO STA. 1635+00.00		

F.A.I RTE.	SECTION	COUNTY	TOTAL SHEETS	SHEET NO.
74	HSIP FY2011-4	VERMILION	88	50
		CONTRACT NO. 70910		
	ILLINOIS FED. AID PROJECT			