CONTRACT NO. 72667

F.A.P RTE.	SECTION	COUNTY	TOTAL SHEETS	SHEET NO.
310	69-3	MORGAN	793	651
STA.		TO STA.		
FED. ROAD DIST. NO.	ILLINOIS	FED. AID PROJECT		

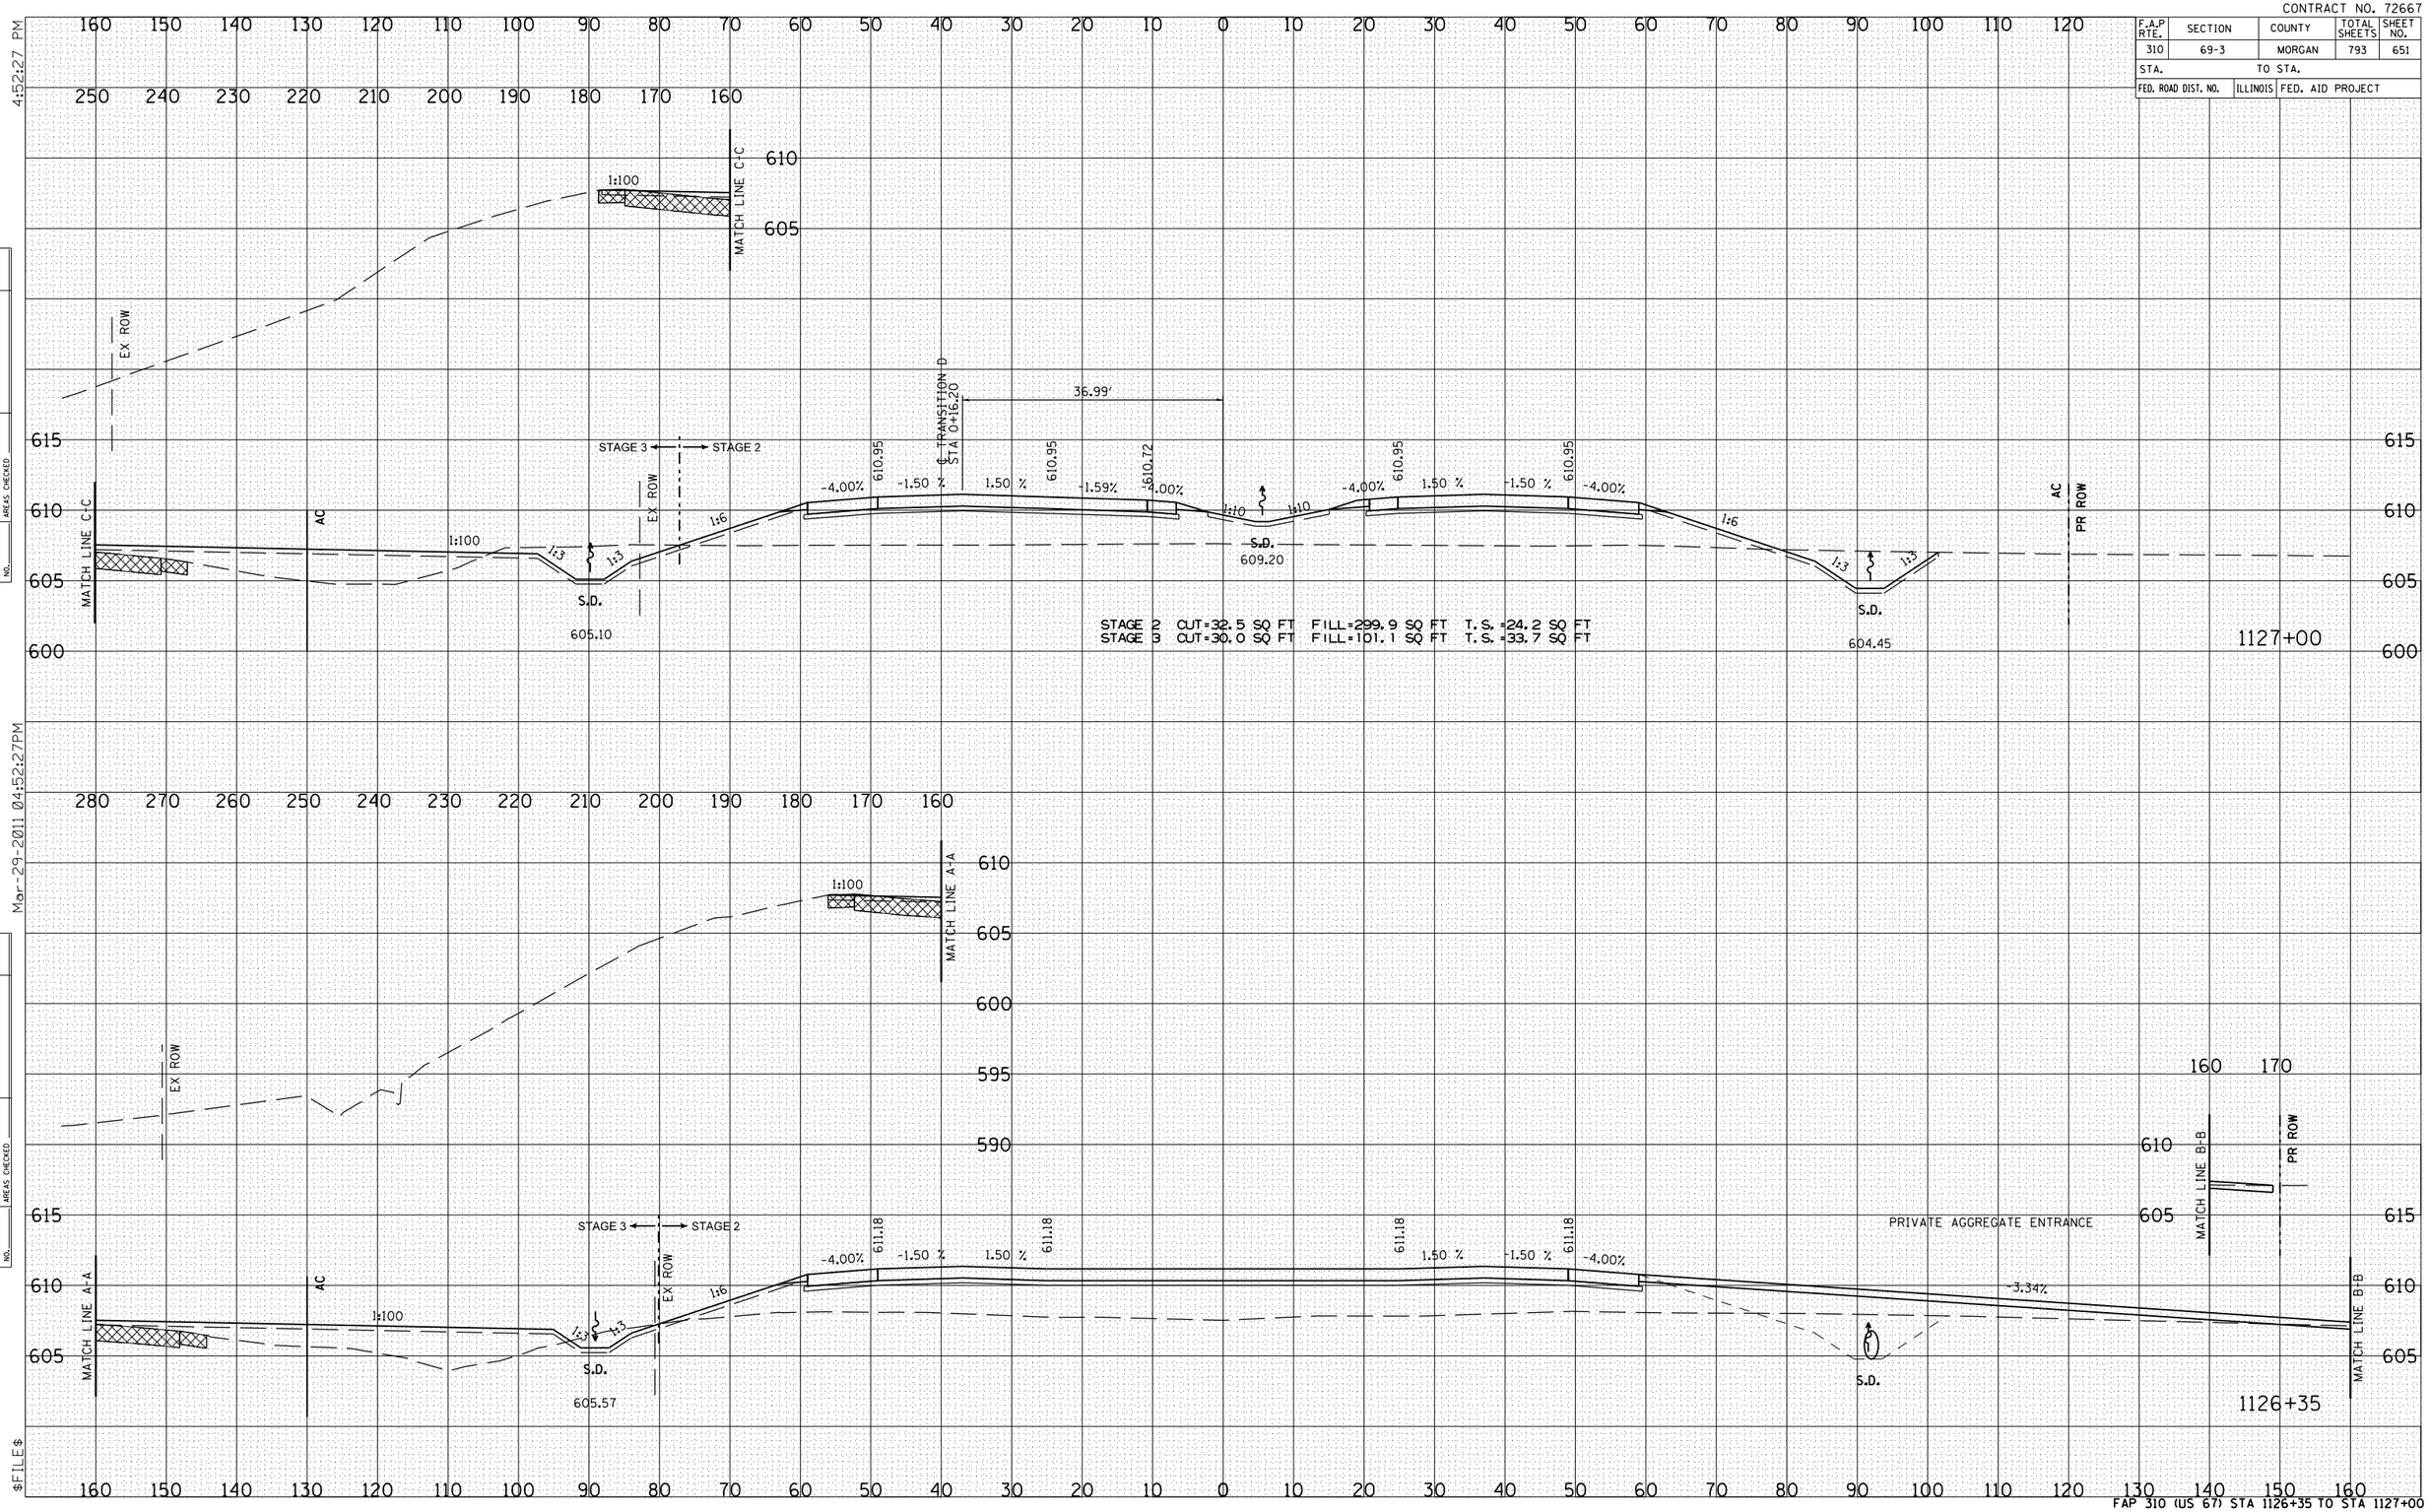

STAGE 2 CUT=32.5 SQ FT FILL=299.9 SQ FT T.S.=24.2 SQ FT
STAGE 3 CUT=30.0 SQ FT FILL=101.1 SQ FT T.S.=33.7 SQ FT

FINAL SURVEY	BY	DATE
SURVEYED		
PLOTTED		
TRAVERSE		
AREAS		
AREAS CHECKED		
NOTE BOOK NO.		

ORIGINAL SURVEY	BY	DATE
SURVEYED		
PLOTTED		
TRAVERSE		
AREAS		
AREAS CHECKED		
NOTE BOOK NO.		

FAP 310 (US 67) STA 1126+35 TO STA 1127+00