## MOT LEGEND

- WORK ZONE AREA
- WORK ZONE FOR TEMPORARY PAVEMENT CONSTRUCTION
- COMPLETED TEMPORARY PAVEMENT IN PREVIOUS STAGES
- IMPACT ATTENUATOR
- DIRECTION OF TRAFFIC
- TEMPORARY CONCRETE BARRIER
- SIGN ON PORTABLE OR PERMANENT SUPPORT
- TYPE III BARRICADES
- O TYPE II WITH STEADY BURNING MONODIRECTIONAL LIGHT *
- MESSAGE BOARD

* DRUM OR BARRICADE SPACING:
50' C-C ON TANGENTS
25' C-C ON TAPERS OR LANE SHIFTS
12' C-C ON RADII'S OR RAMPS
5' C-C FOR RAMP OR ROAD CLOSURES

50 0 50 100
SCALE IN FEET

N

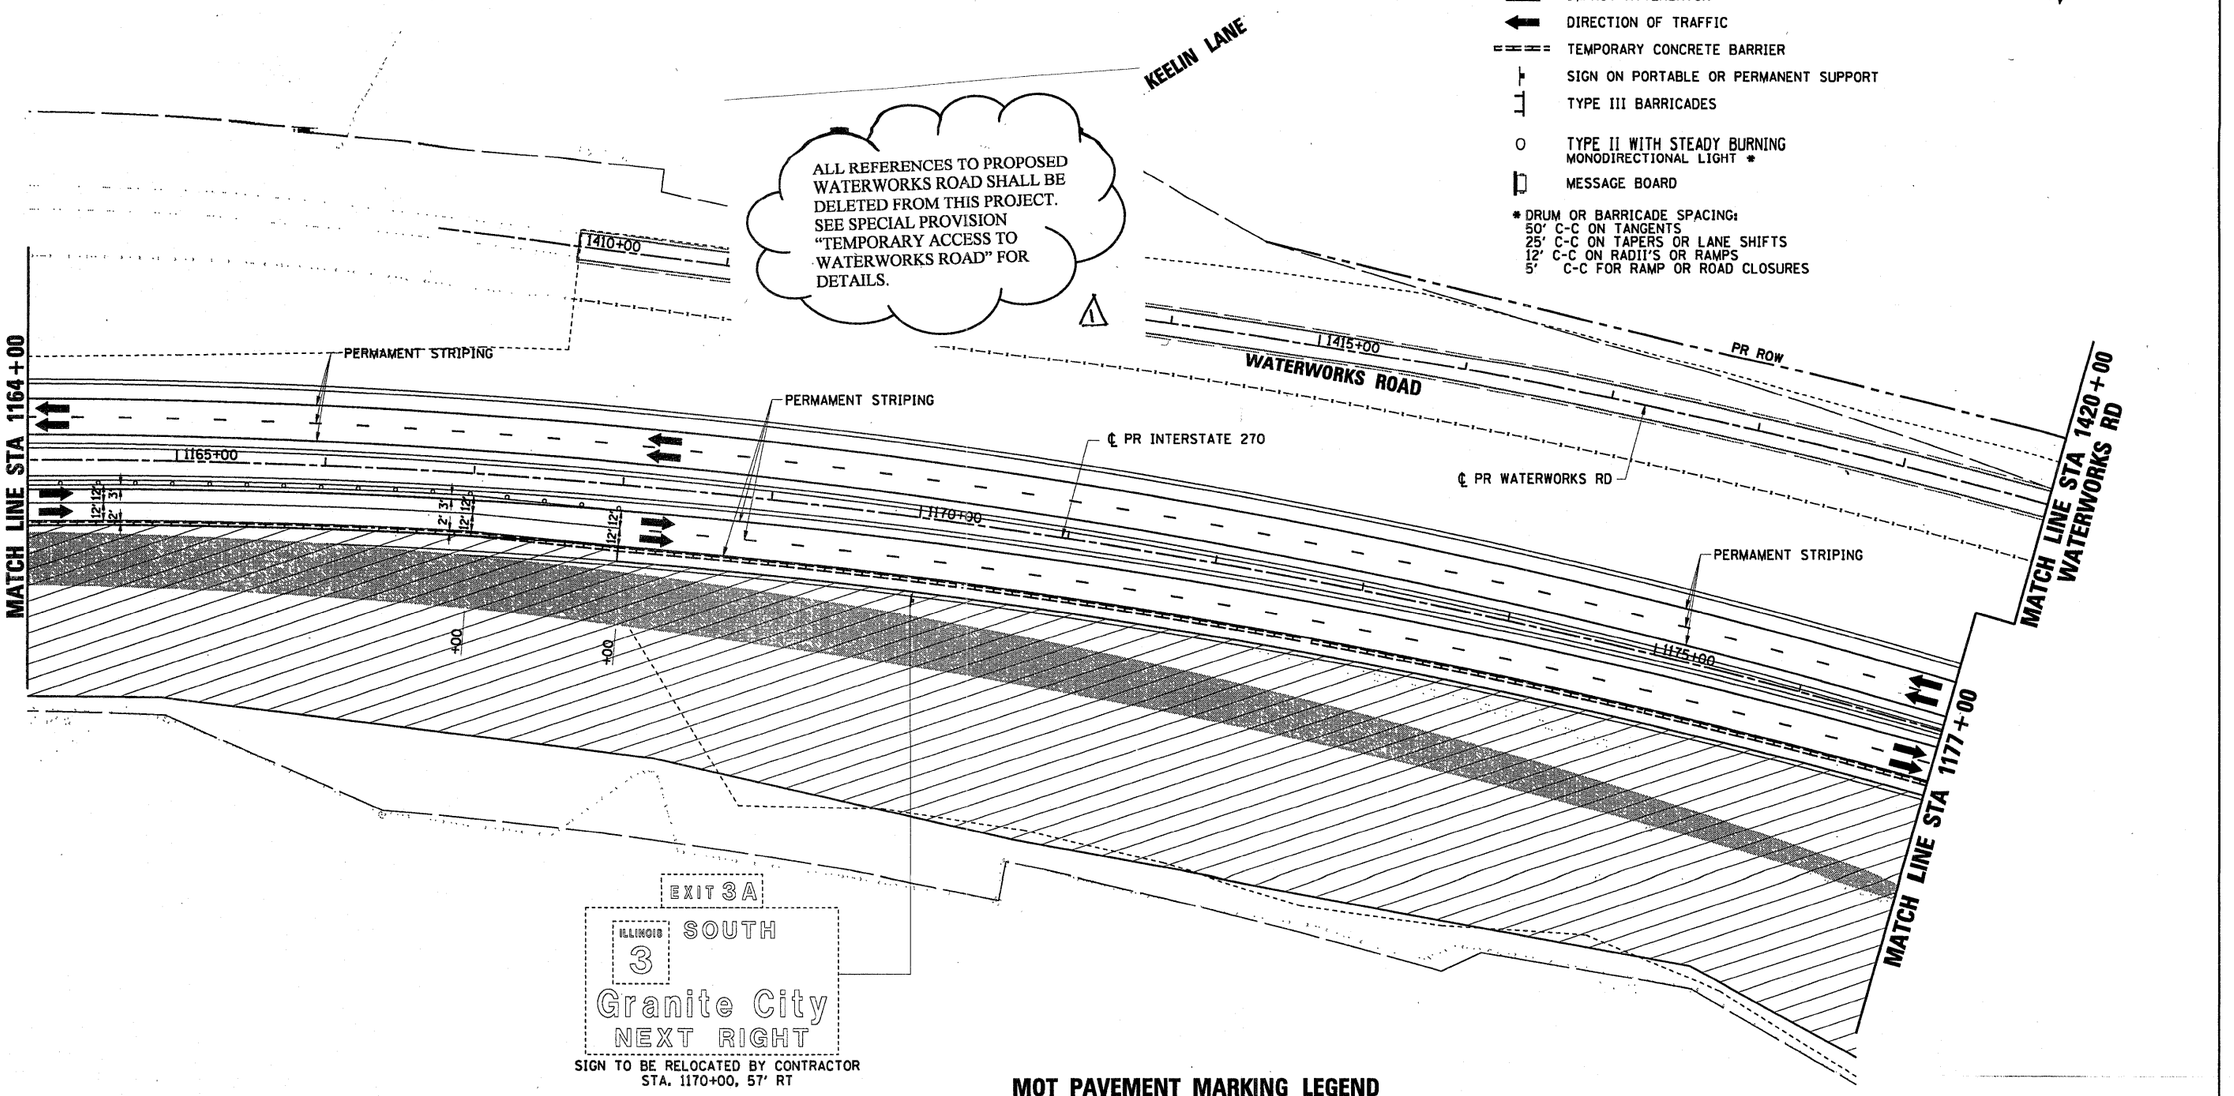


SIGN TO BE RELOCATED BY CONTRACTOR
STA. 1170+00, 57' RT

## MOT PAVEMENT MARKING LEGEND

- (A) TEMP PVT MK LINE 4 (SOLID YELLOW)
- (B) TEMP PVT MK LINE 4 (SOLID WHITE)
- (C) TEMP PVT MK LINE 4 (SKIP-DASH, WHITE, 10' DASH, 30' SKIP)
- (D) NOT USED
- (E) TEMP PVT MK LINE 24 (SOLID WHITE)
- (F) TEMP PVT MK LTR & SYM (SOLID WHITE)
- (G) EPOXY PVT MK LINE 4 (SOLID YELLOW)
- (H) EPOXY PVT MK LINE 4 (SOLID WHITE)
- (I) EPOXY PVT MK LINE 4 (SKIP-DASH, WHITE, 10' DASH, 30' SKIP)
- (J) NOT USED
- (K) WET PAVT TAPE T3 4 (SOLID YELLOW)
- (L) WET PAVT TAPE T3 4 (SOLID WHITE)
- (M) WET PAVT TAPE T3 4 (SOLID WHITE) (SKIP-DASH, WHITE, 10' DASH, 30' SKIP)
- (N) WET PAVT TAPE T3 6 (SOLID WHITE)
- (O) WET PAVT TAPE T3 24 (SOLID WHITE)

KEY MAP

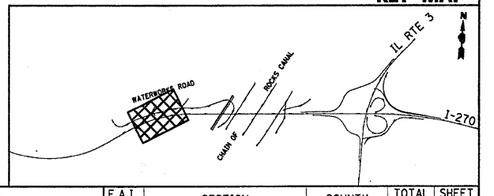


| | | | | | |
|---|---|---|---|---|---|
| FILE NAME = D676A91-Sht-MOT05-03.dgn | USER NAME = malopez | DESIGNED - JC | REVISED - 1-01-11 | STATE OF ILLINOIS DEPARTMENT OF TRANSPORTATION | SUGGESTED MAINTENANCE OF TRAFFIC STAGE 5 INTERSTATE 270 |
| | | DRAWN - BH | REVISED - 6/7/11 ADD 1 | | |
| | PLOT SCALE = $SCALE$ | CHECKED - | REVISED - | | SCALE: 1" = 50' \| SHEET NO. 3 OF 11 SHEETS \| STA. \| TO STA. |
| | PLOT DATE = 3/16/2011 | DATE - | REVISED - | | |

| F.A.I. RTE. | SECTION | COUNTY | TOTAL SHEETS | SHEET NO. |
|---|---|---|---|---|
| 270 | 60-1B-1 | MADISON | 712 | 183 |
| | | CONTRACT NO. 76A91 | | |
| | ILLINOIS FED. AID PROJECT | | | |