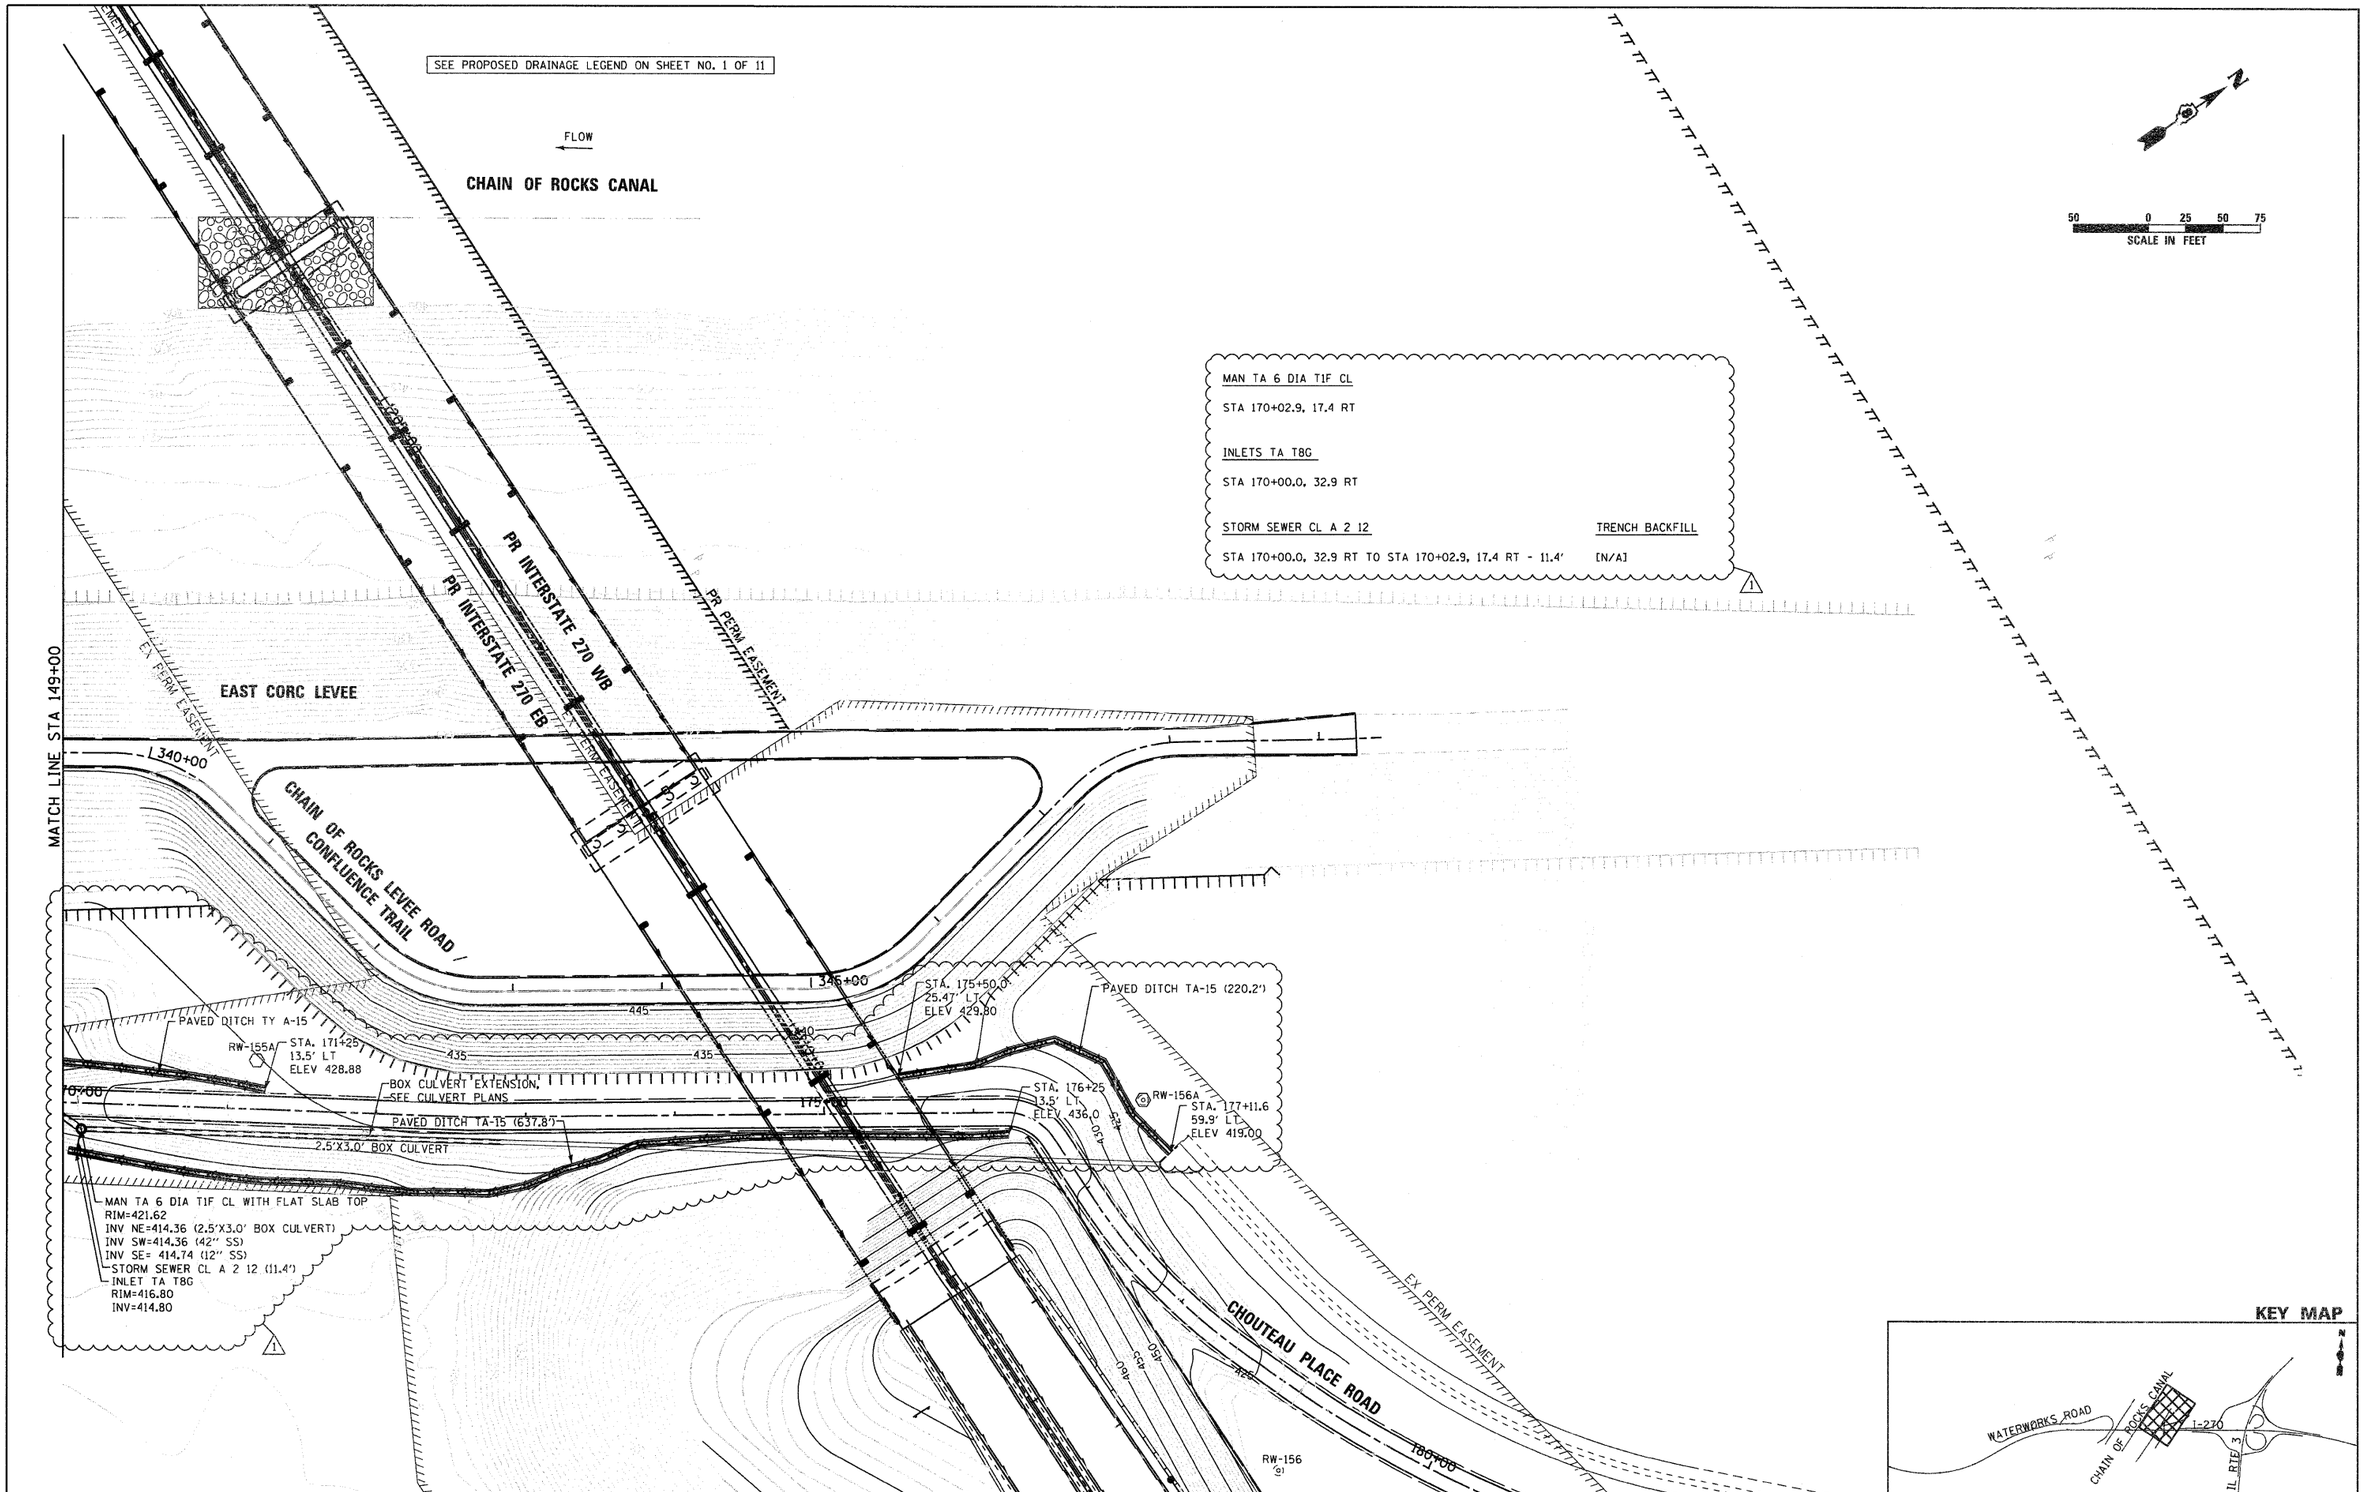

FILE NAME = D876A91-Sht-PrDrainll.dgn	USER NAME = jmiddlet	DESIGNED - JWM	REVISED - 6/7/11 ADDENDUM 1	STATE OF ILLINOIS DEPARTMENT OF TRANSPORTATION
		DRAWN - JWM	REVISED -	
	PLOT SCALE = 1:50	CHECKED - MBL	REVISED -	
	PLOT DATE = 4/20/11	DATE - 3/18/11	REVISED -	

PROPOSED DRAINAGE PLAN
CHAIN OF ROCKS LEVEE ROAD

SCALE: 1" = 50' | SHEET NO. 11 OF 11 SHEETS | STA. 149+00 TO STA. 159+12.60

F.A.I. RTE.	SECTION	COUNTY	TOTAL SHEETS	SHEET NO.
270	60-1B-1	MADISON	712	271
		CONTRACT NO. 76A91		
		ILLINOIS FED. AID PROJECT		