FINAL SURVEY	BY	DATE
SURVEYED		
PLOTTED		
NOTE BOOK		
AREAS		
NO.	AREAS CHECKED	

ORIGINAL SURVEY	BY	DATE
SURVEYED		
PLOTTED		
NOTE BOOK		
AREAS		
NO.	AREAS CHECKED	

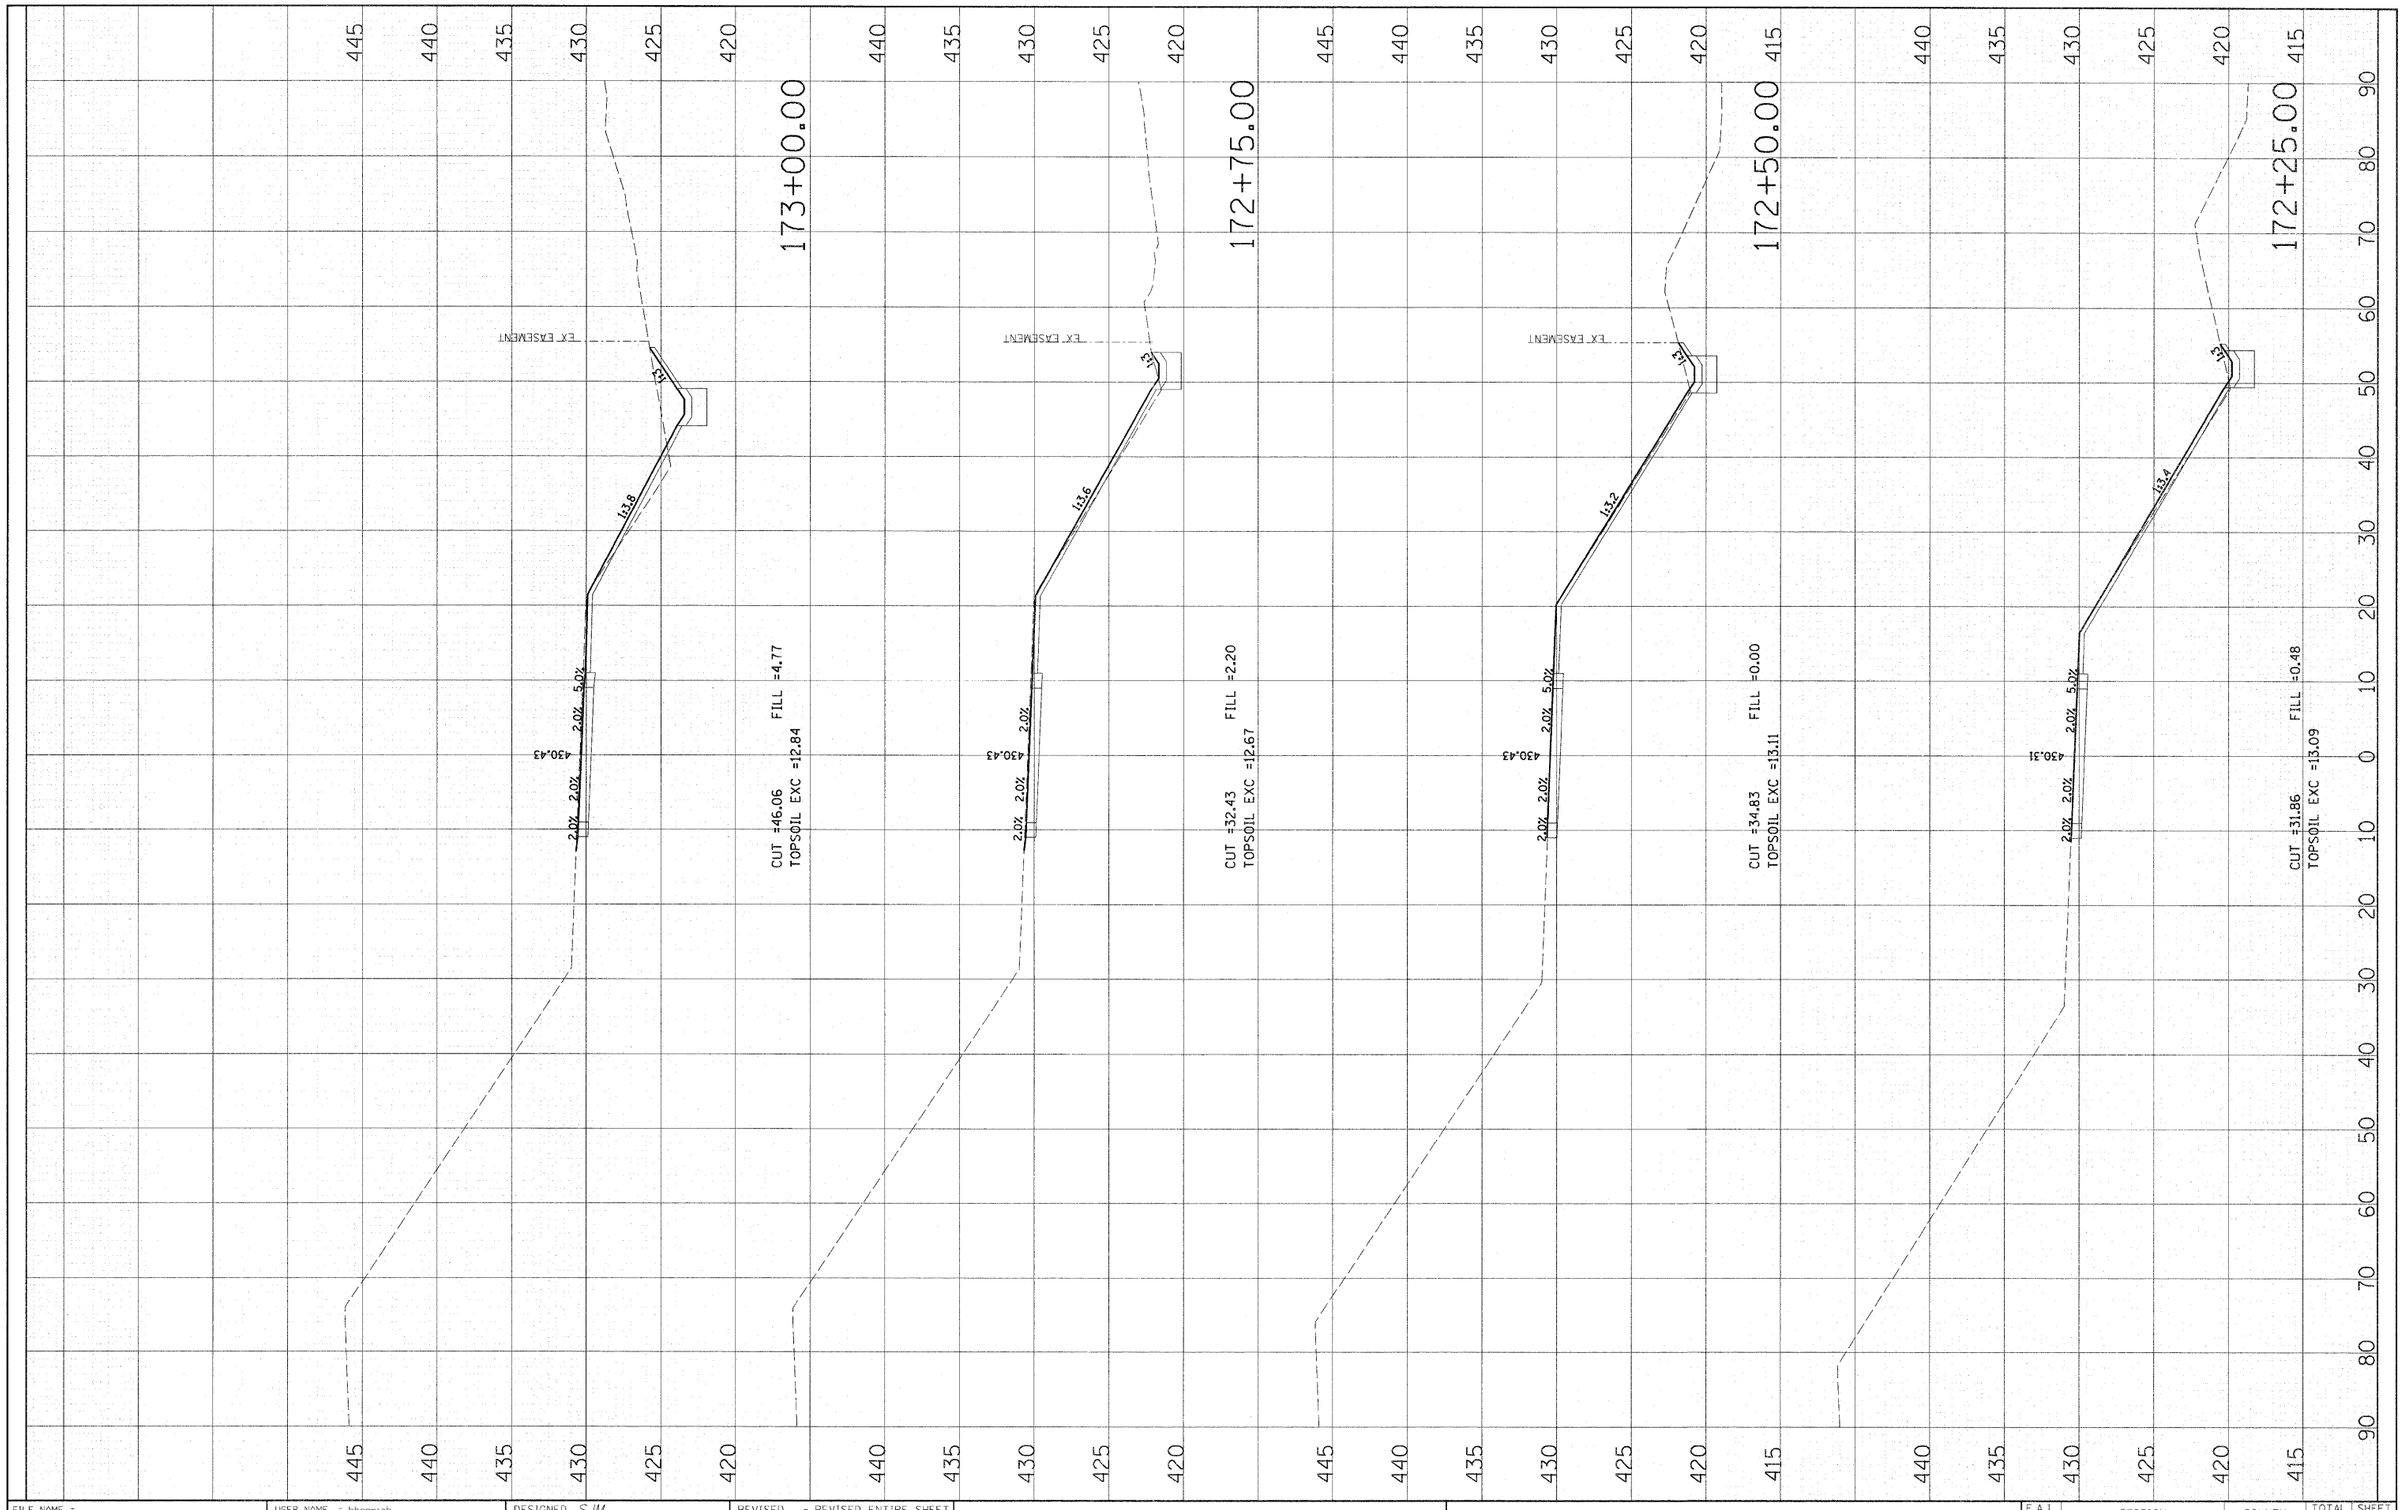

FILE NAME = D876D91-sht-xs-cho.dgn	USER NAME = bhenrich	DESIGNED SJM	REVISED - REVISED ENTIRE SHEET
		DRAWN BAH	REVISED - 6/7/11 ADDENDUM
	PLOT SCALE = $SCALE$	CHECKED -	REVISED -
	PLOT DATE = 5/26/2011	DATE -	REVISED -

STATE OF ILLINOIS
DEPARTMENT OF TRANSPORTATION

CROSS SECTIONS
CHOUTEAU PLACE ROAD

SCALE: | SHEET NO. OF SHEETS | 172+25.00 | 173+00.00

F.A.I. RTE.	SECTION	COUNTY	TOTAL SHEETS	SHEET NO.
270	60-1B-1	MADISON	712	632
		CONTRACT NO. 76A91		
	ILLINOIS FED. AID PROJECT			