| FINAL SURVEY | BY | DATE |
|---|---|---|
| SURVEYED | | |
| PLOTTED | | |
| TRIANGULATE | | |
| NOTE BOOK | AREAS | |
| NO. | AREAS CHECKED | |

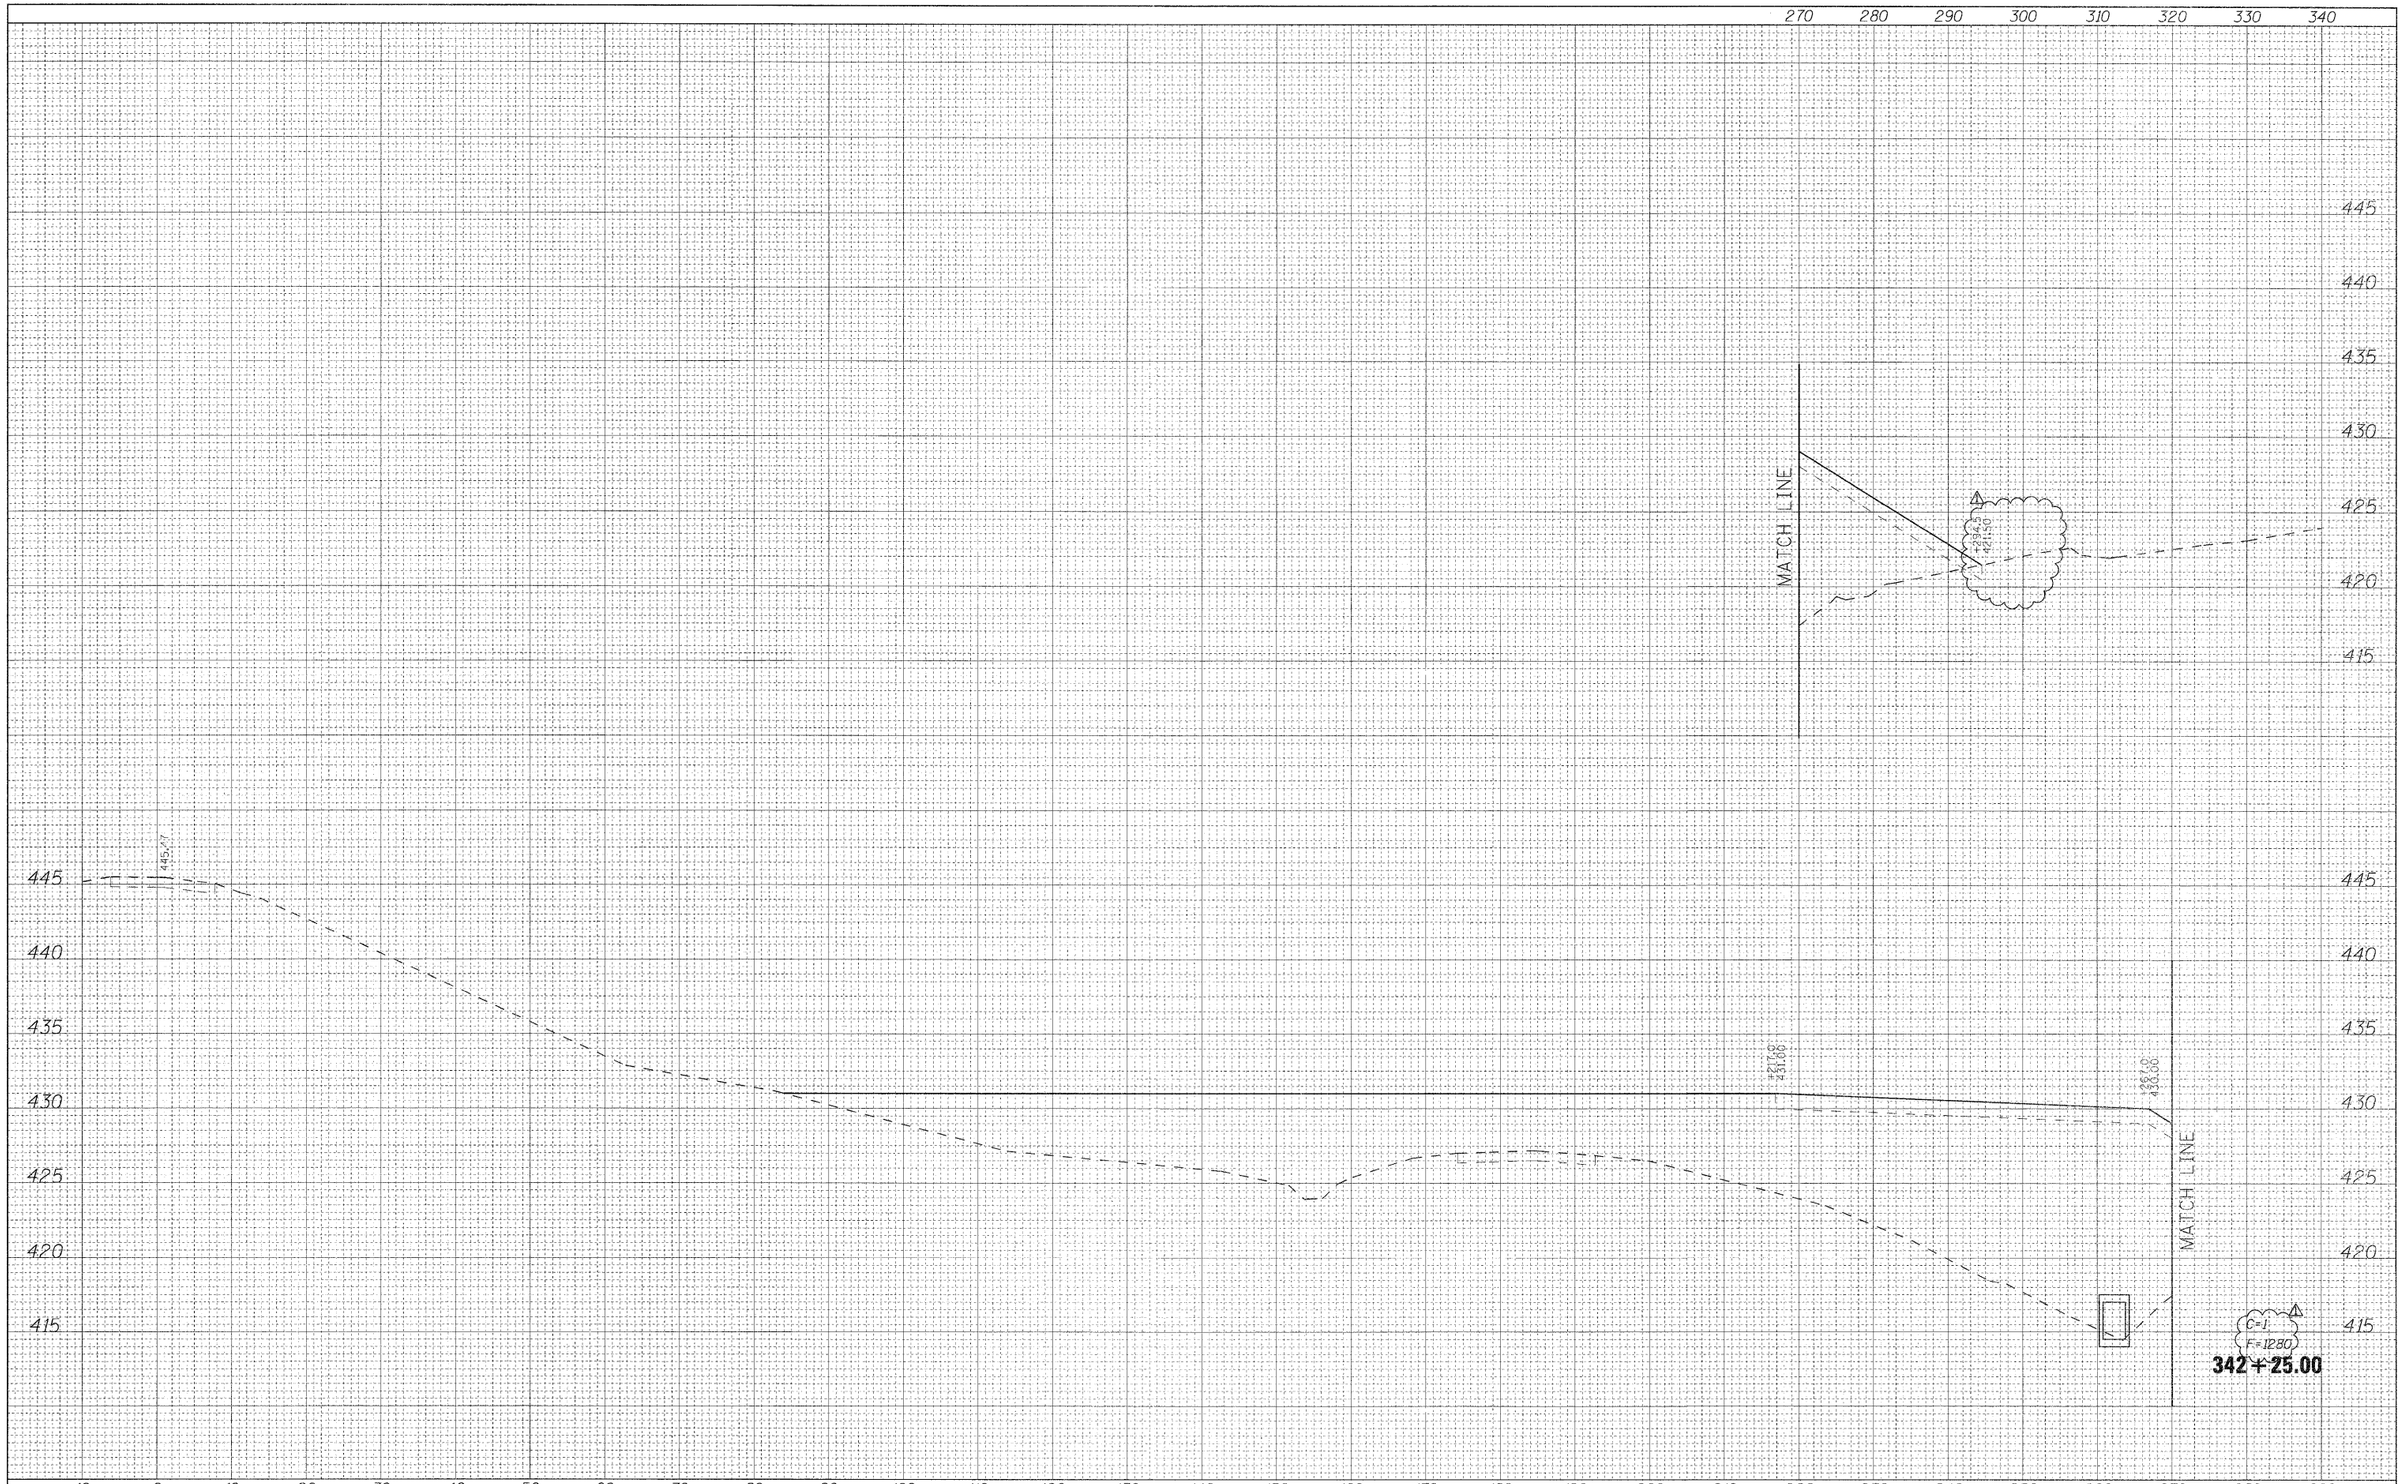


| ORIGINAL SURVEY | BY | DATE |
|---|---|---|
| SURVEYED | | |
| PLOTTED | | |
| TRIANGULATE | | |
| NOTE BOOK | AREAS | |
| NO. | AREAS CHECKED | |

| | | | |
|---|---|---|---|
| FILE NAME = D876A91-Sht-XSSht-RLLRE-01.dgn | USER NAME = untitled | DESIGNED - CLS | REVISED - 6/7/11 ADDENDUM ⚠ |
| | | DRAWN - MAM | REVISED - |
| | PLOT SCALE = 10.0000 ' / IN. | CHECKED - CLS | REVISED - |
| | PLOT DATE = 5/20/2011 | DATE - 5/16/2011 | REVISED - |

VOLKERT

**STATE OF ILLINOIS**
**DEPARTMENT OF TRANSPORTATION**

**CROSS SECTIONS**
**RELOCATED LEVEE – STAGE L1**

SCALE: 1"=(H)10'(V)5' | SHEET NO. 10 OF 19 SHEETS | STA. 342+25.00 TO STA. 342+25.00

| F.A.I. RTE. | SECTION | COUNTY | TOTAL SHEETS | SHEET NO. |
|---|---|---|---|---|
| 270 | 60-1B-1 | MADISON | 712 | 641 |
| | | CONTRACT NO. 76A91 | | |
| | ILLINOIS FED. AID PROJECT | | | |