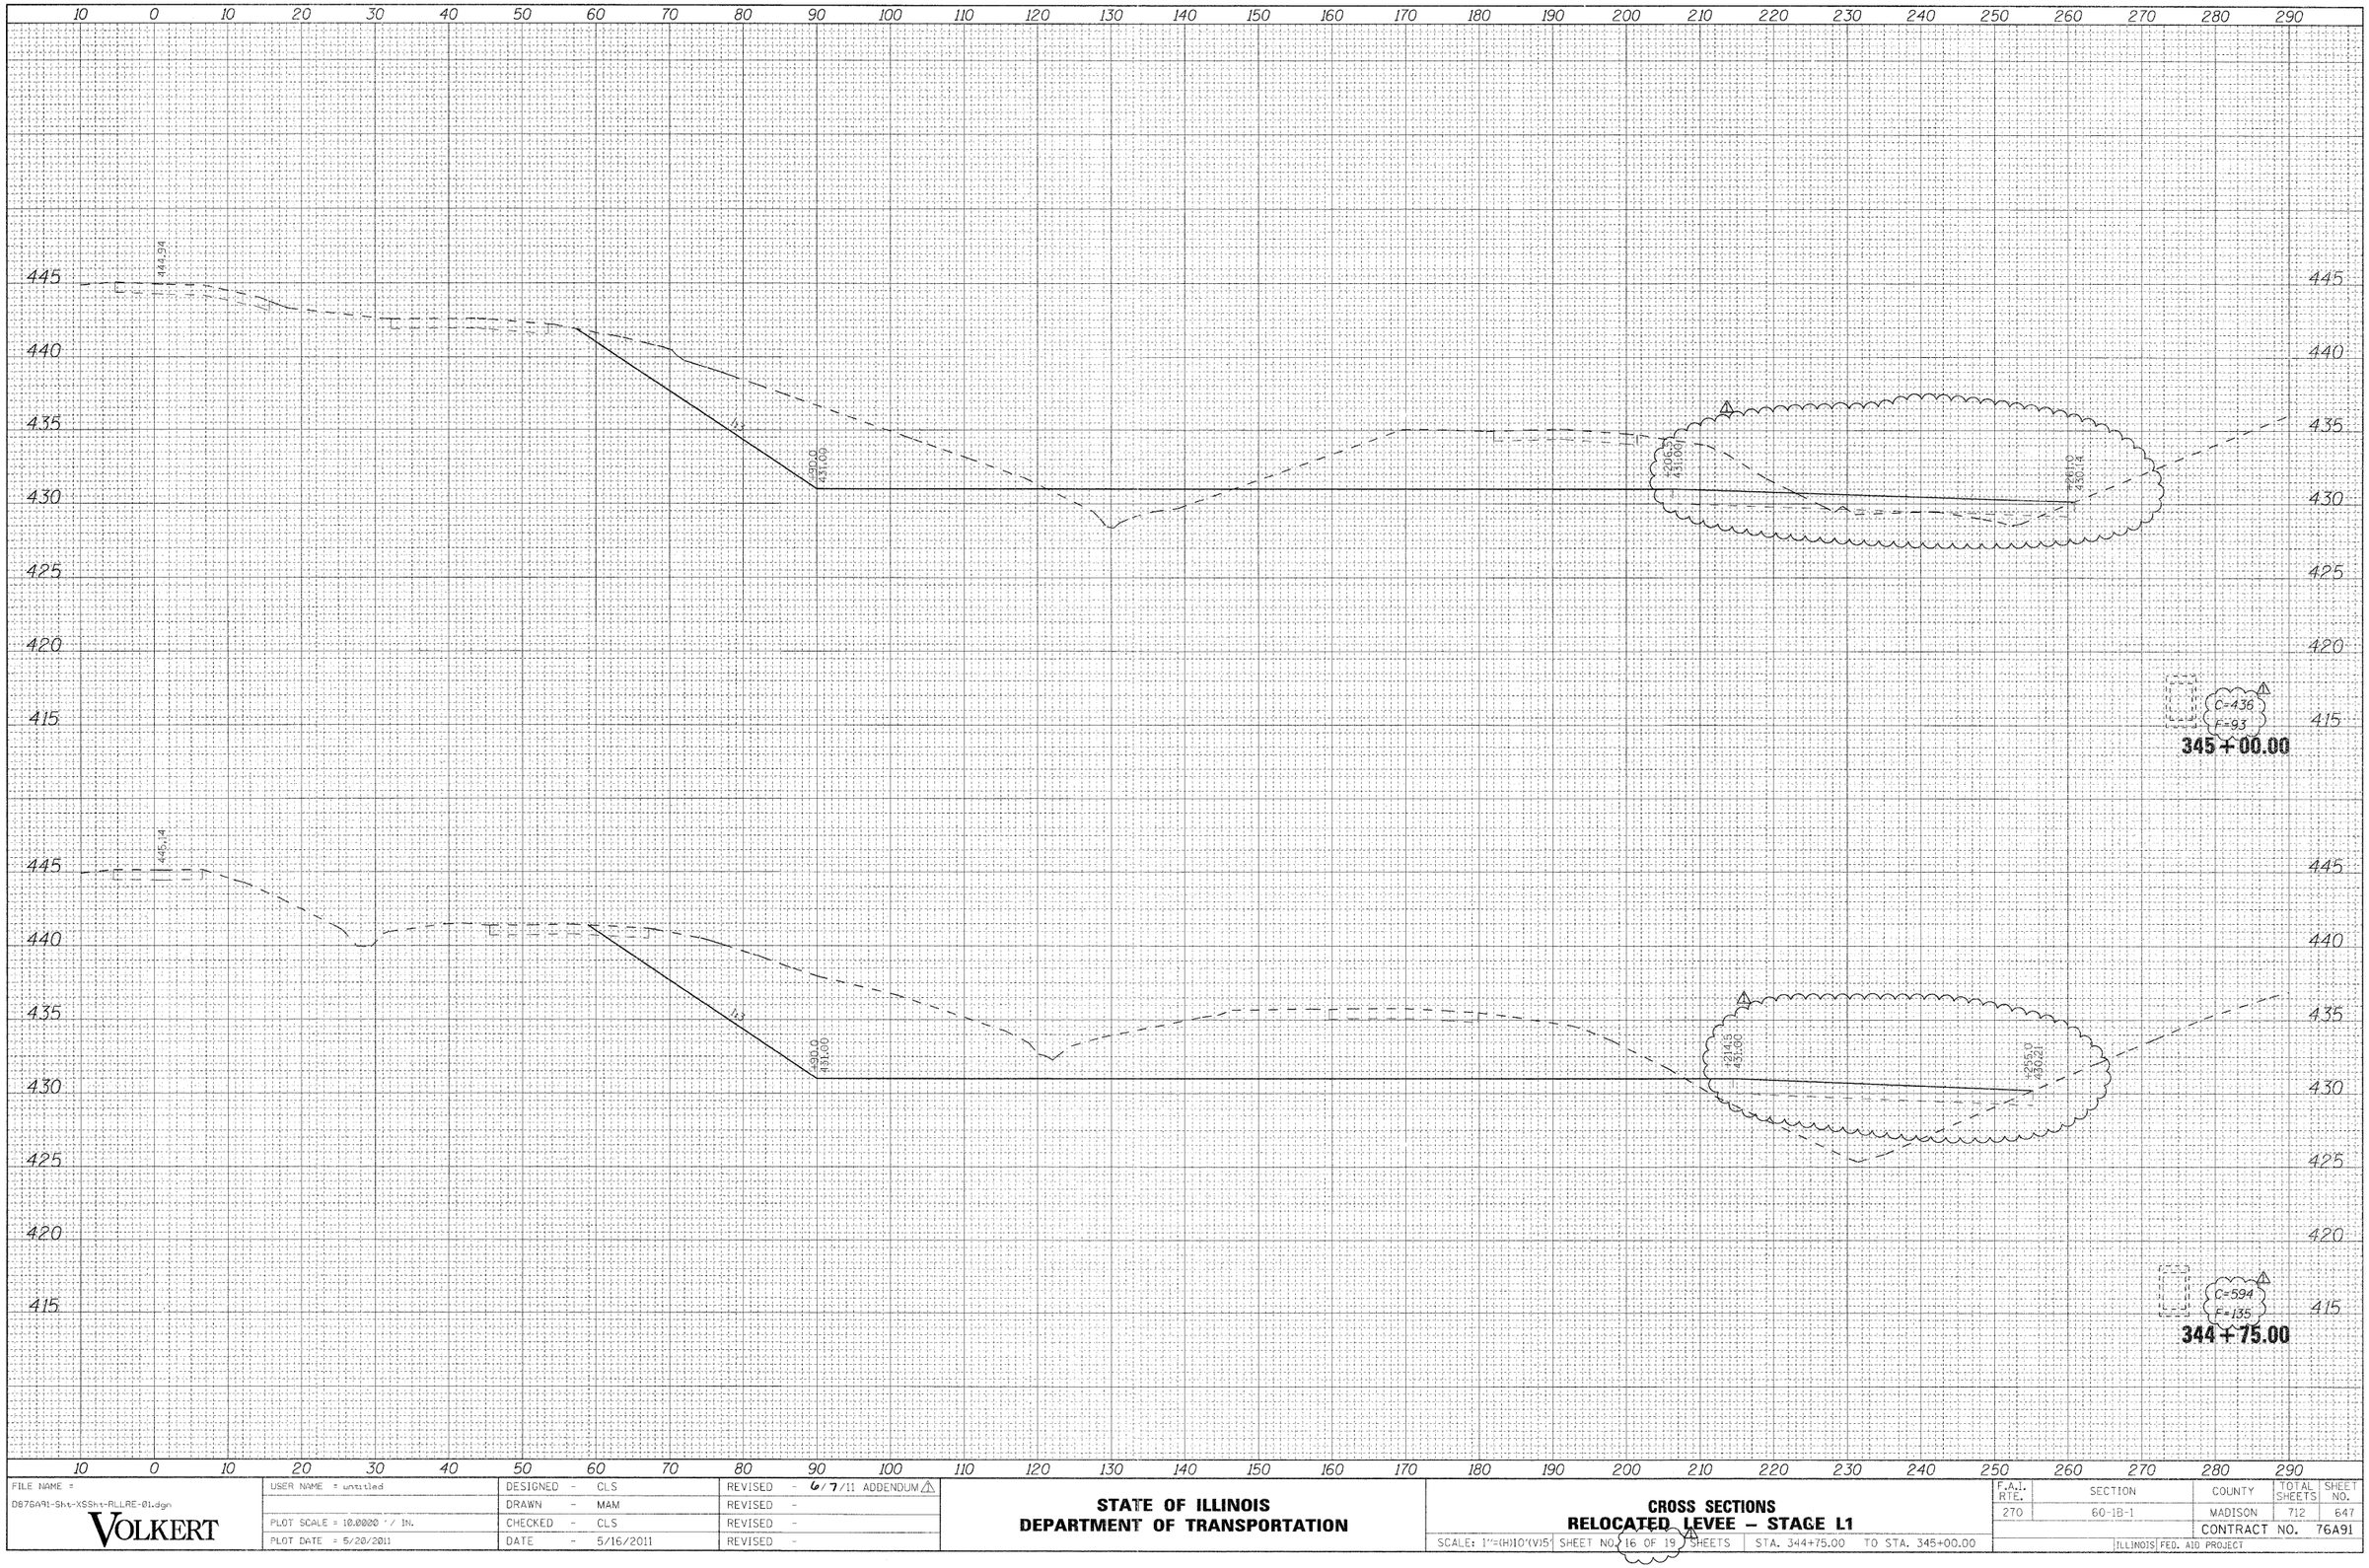

FINAL SURVEY — NOTE BOOK NO. — SURVEYED — PLOTTED — TEMPLATE — AREAS — AREAS CHECKED — BY — DATE

ORIGINAL SURVEY — NOTE BOOK NO. — SURVEYED — PLOTTED — TEMPLATE — AREAS — AREAS CHECKED — BY — DATE

FILE NAME = D876A91-Sht-XSSht-RLLRE-01.dgn	USER NAME = untitled	DESIGNED - CLS	REVISED - 6/7/11 ADDENDUM	STATE OF ILLINOIS DEPARTMENT OF TRANSPORTATION	CROSS SECTIONS RELOCATED LEVEE – STAGE L1
VOLKERT		DRAWN - MAM	REVISED -		SCALE: 1"=(H)10'(V)5' SHEET NO. 16 OF 19 SHEETS STA. 344+75.00 TO STA. 345+00.00
	PLOT SCALE = 10.0000 ' / IN.	CHECKED - CLS	REVISED -		
	PLOT DATE = 5/20/2011	DATE - 5/16/2011	REVISED -		

F.A.I. RTE.	SECTION	COUNTY	TOTAL SHEETS	SHEET NO.
270	60-1B-1	MADISON	712	647
		CONTRACT NO. 76A91		
		ILLINOIS FED. AID PROJECT		