FINAL SURVEY	NOTE BOOK	NO.	BY	DATE
SURVEYED				
PLOTTED				
PLOT DATE				
AREAS				
AREAS CHECKED				

ORIGINAL SURVEY	NOTE BOOK	NO.	BY	DATE
SURVEYED				
PLOTTED				
PLOT DATE				
AREAS				
AREAS CHECKED				

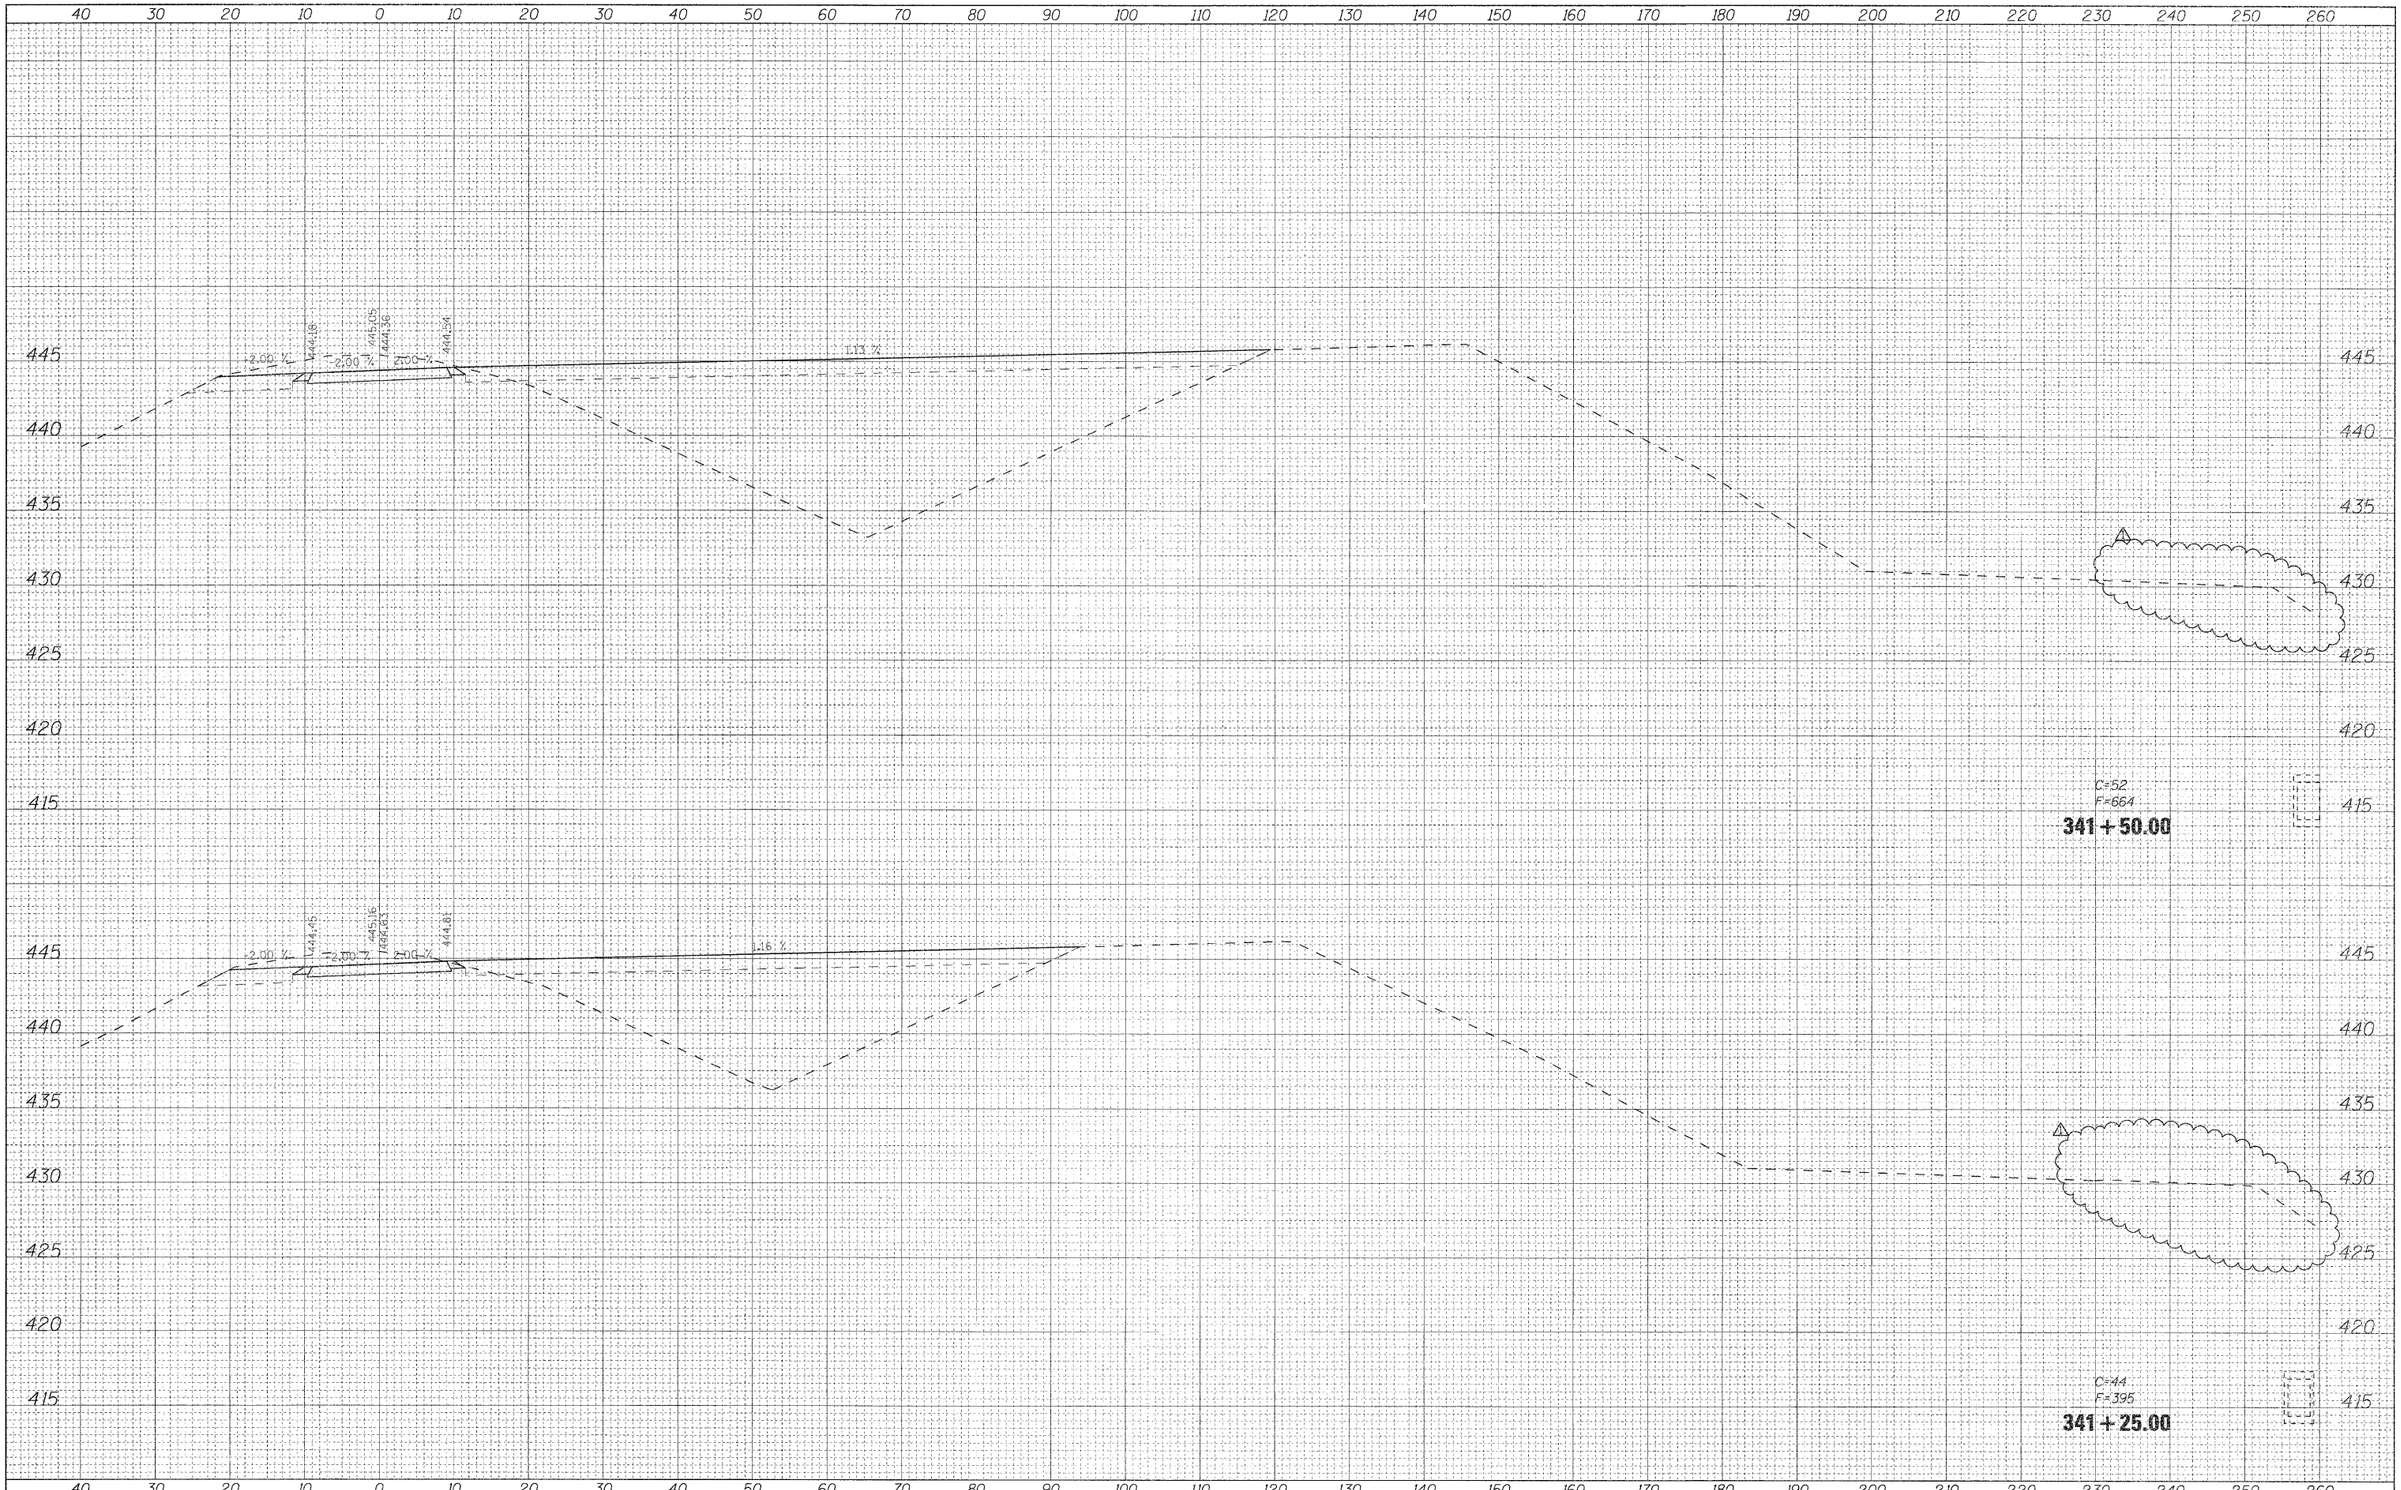

FILE NAME = D876A91-Sht-XSSht-RLLRE-03.dgn	USER NAME = untitled	DESIGNED - CLS	REVISED - 6/7/11 ADDENDUM	STATE OF ILLINOIS DEPARTMENT OF TRANSPORTATION
VOLKERT		DRAWN - MAM	REVISED -	
	PLOT SCALE = 10.0000 ' / IN.	CHECKED - CLS	REVISED -	
	PLOT DATE = 5/19/2011	DATE - 5/16/2011	REVISED -	

CROSS SECTIONS
RELOCATED LEVEE – STAGE L3

SCALE: 1"=(H)10'(V)5' | SHEET NO. 4 OF 17 SHEETS | STA. 341+25.00 TO STA. 341+50.00

F.A.I. RTE.	SECTION	COUNTY	TOTAL SHEETS	SHEET NO.
270	60-1B-1	MADISON	712	694
		CONTRACT NO. 76A91		
	ILLINOIS	FED. AID PROJECT		