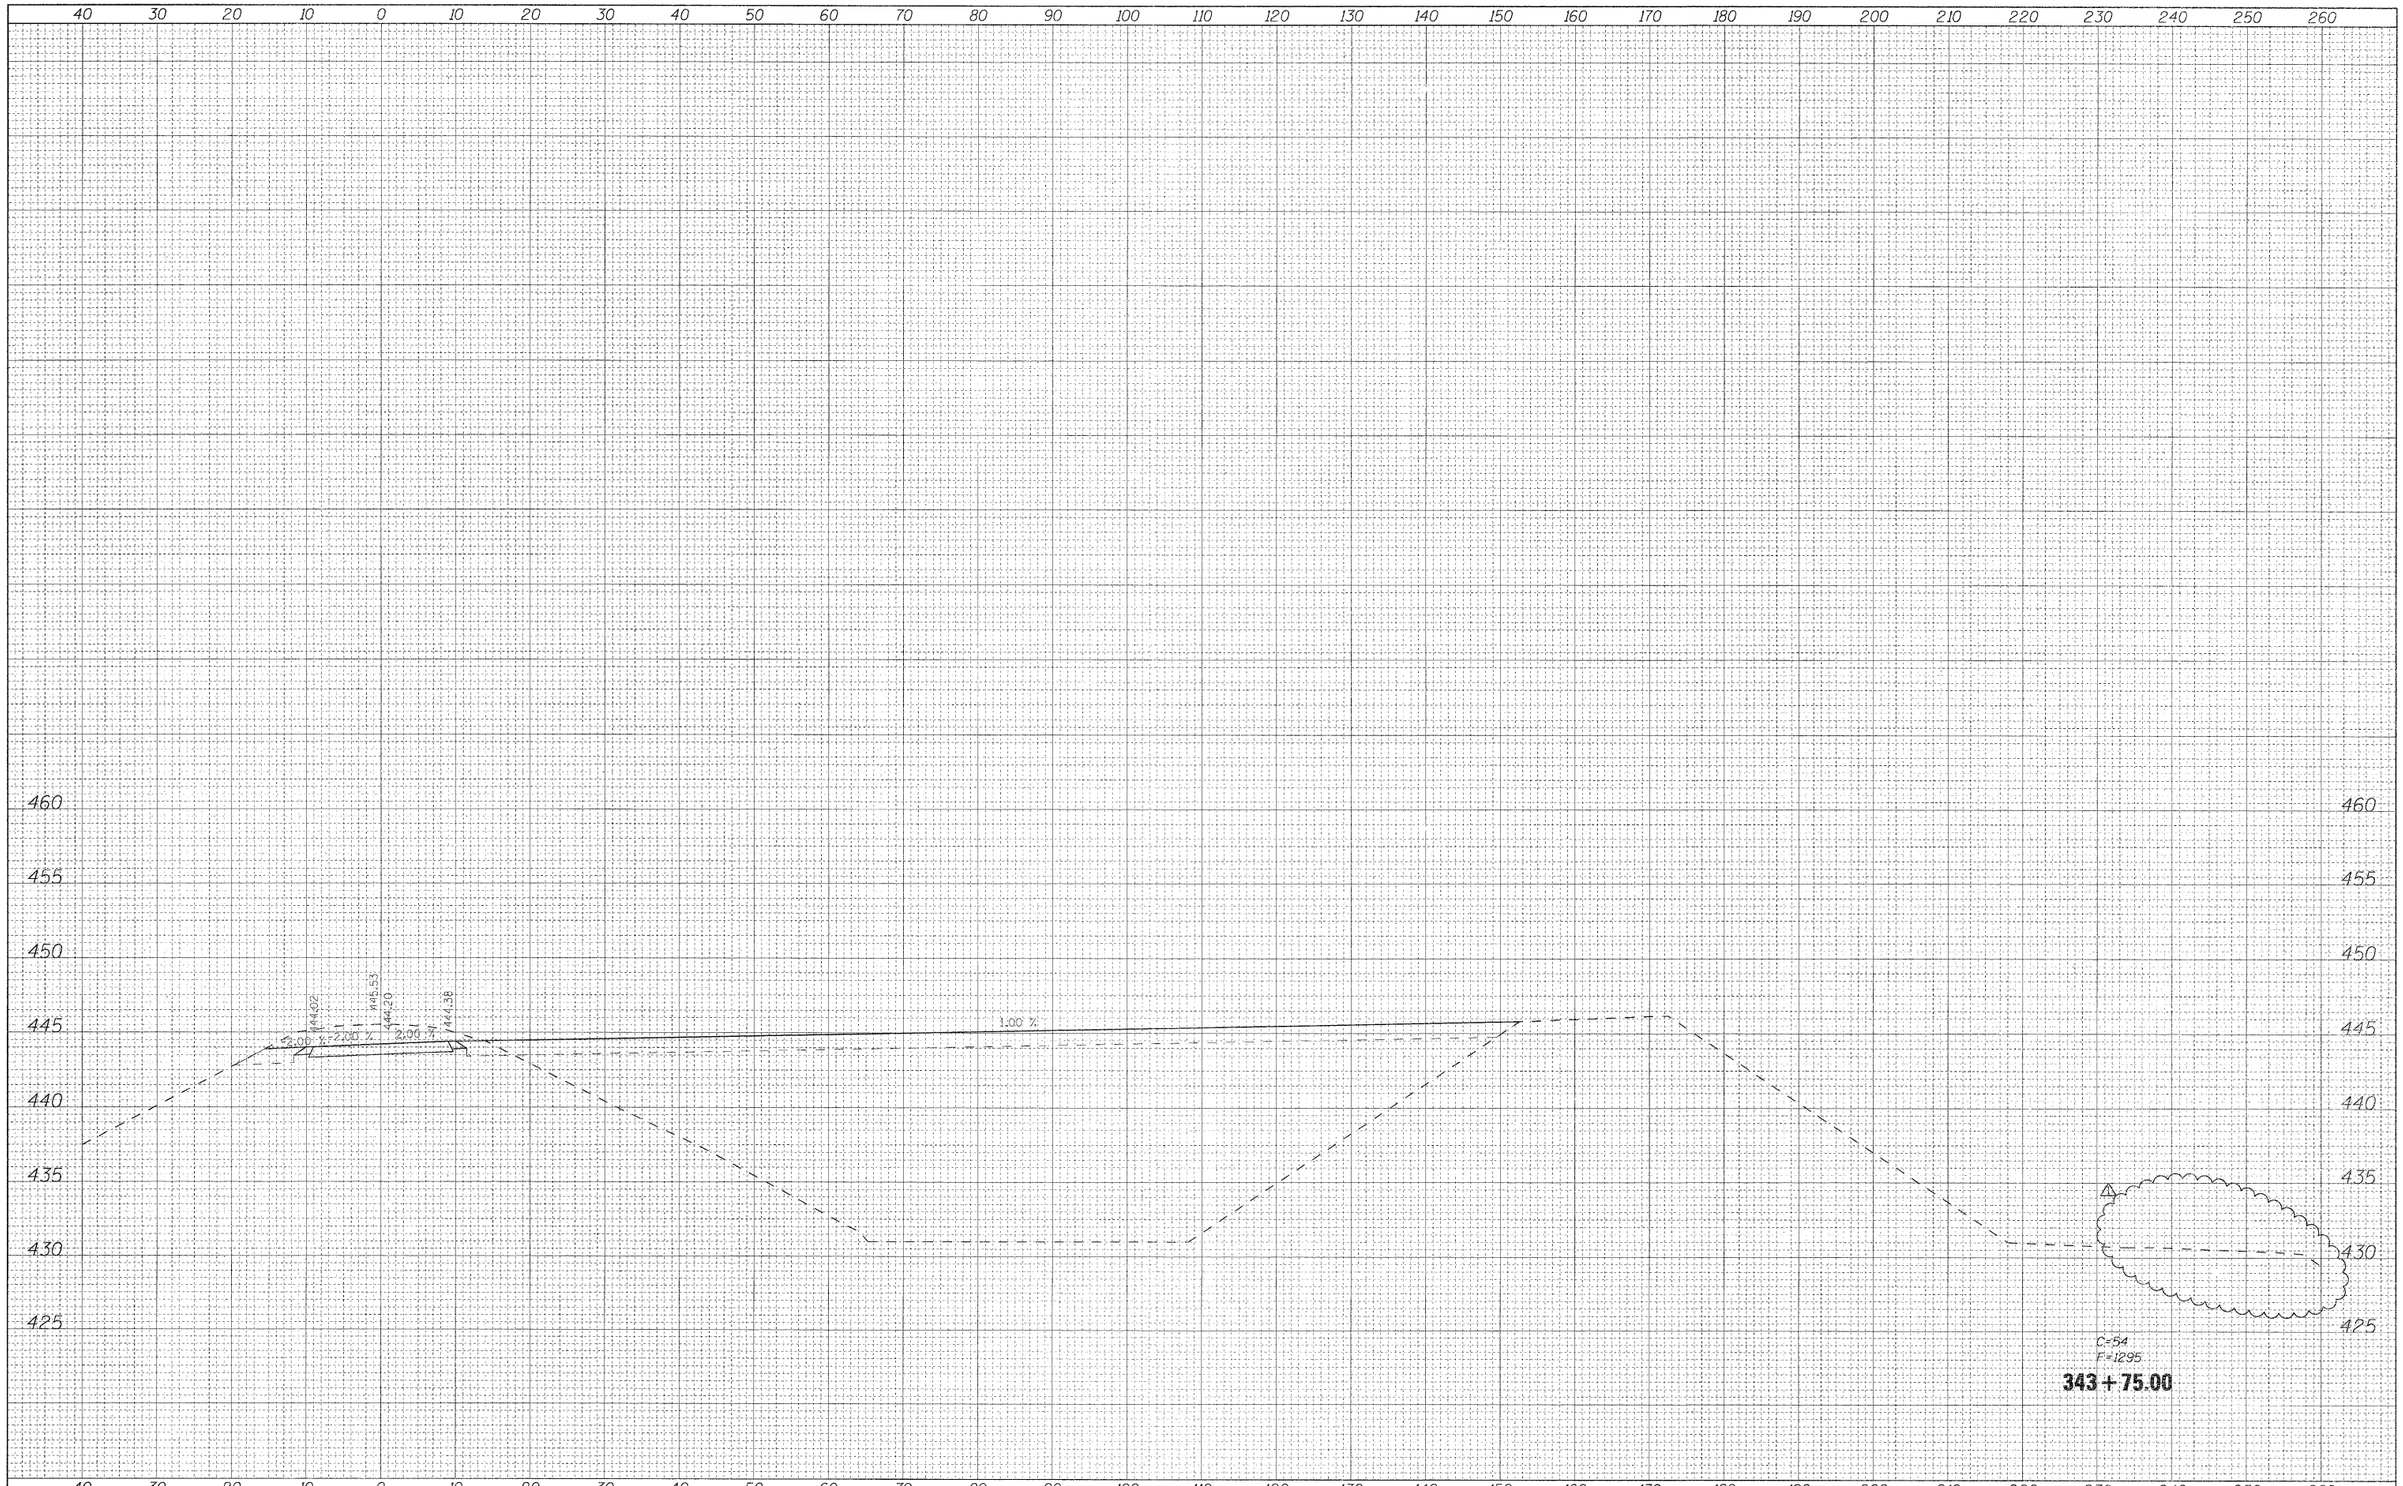


| FINAL SURVEY | | BY | DATE |
|---|---|---|---|
| NOTE BOOK NO. | SURVEYED | | |
| | PLOTTED | | |
| | TEMPLATE | | |
| | AREAS | | |
| | AREAS CHECKED | | |

| ORIGINAL SURVEY | | BY | DATE |
|---|---|---|---|
| NOTE BOOK NO. | SURVEYED | | |
| | PLOTTED | | |
| | TEMPLATE | | |
| | AREAS | | |
| | AREAS CHECKED | | |

| | | | |
|---|---|---|---|
| FILE NAME = D876A91-Sht-XSSht-RLLRE-03.dgn | USER NAME = untitled | DESIGNED - CLS | REVISED - 6/7/11 ADDENDUM 1 |
| | | DRAWN - MAM | REVISED - |
| VOLKERT | PLOT SCALE = 10.0000 ' / IN. | CHECKED - CLS | REVISED - |
| | PLOT DATE = 5/19/2011 | DATE - 5/16/2011 | REVISED - |

**STATE OF ILLINOIS**
**DEPARTMENT OF TRANSPORTATION**

**CROSS SECTIONS**
**RELOCATED LEVEE – STAGE L3**

SCALE: 1"=(H)10'(V)5' | SHEET NO. 9 OF 17 SHEETS | STA. 343+75.00 TO STA. 343+75.00

| F.A.I. RTE. | SECTION | COUNTY | TOTAL SHEETS | SHEET NO. |
|---|---|---|---|---|
| 270 | 60-1B-1 | MADISON | 712 | 699 |

CONTRACT NO. 76A91

ILLINOIS FED. AID PROJECT