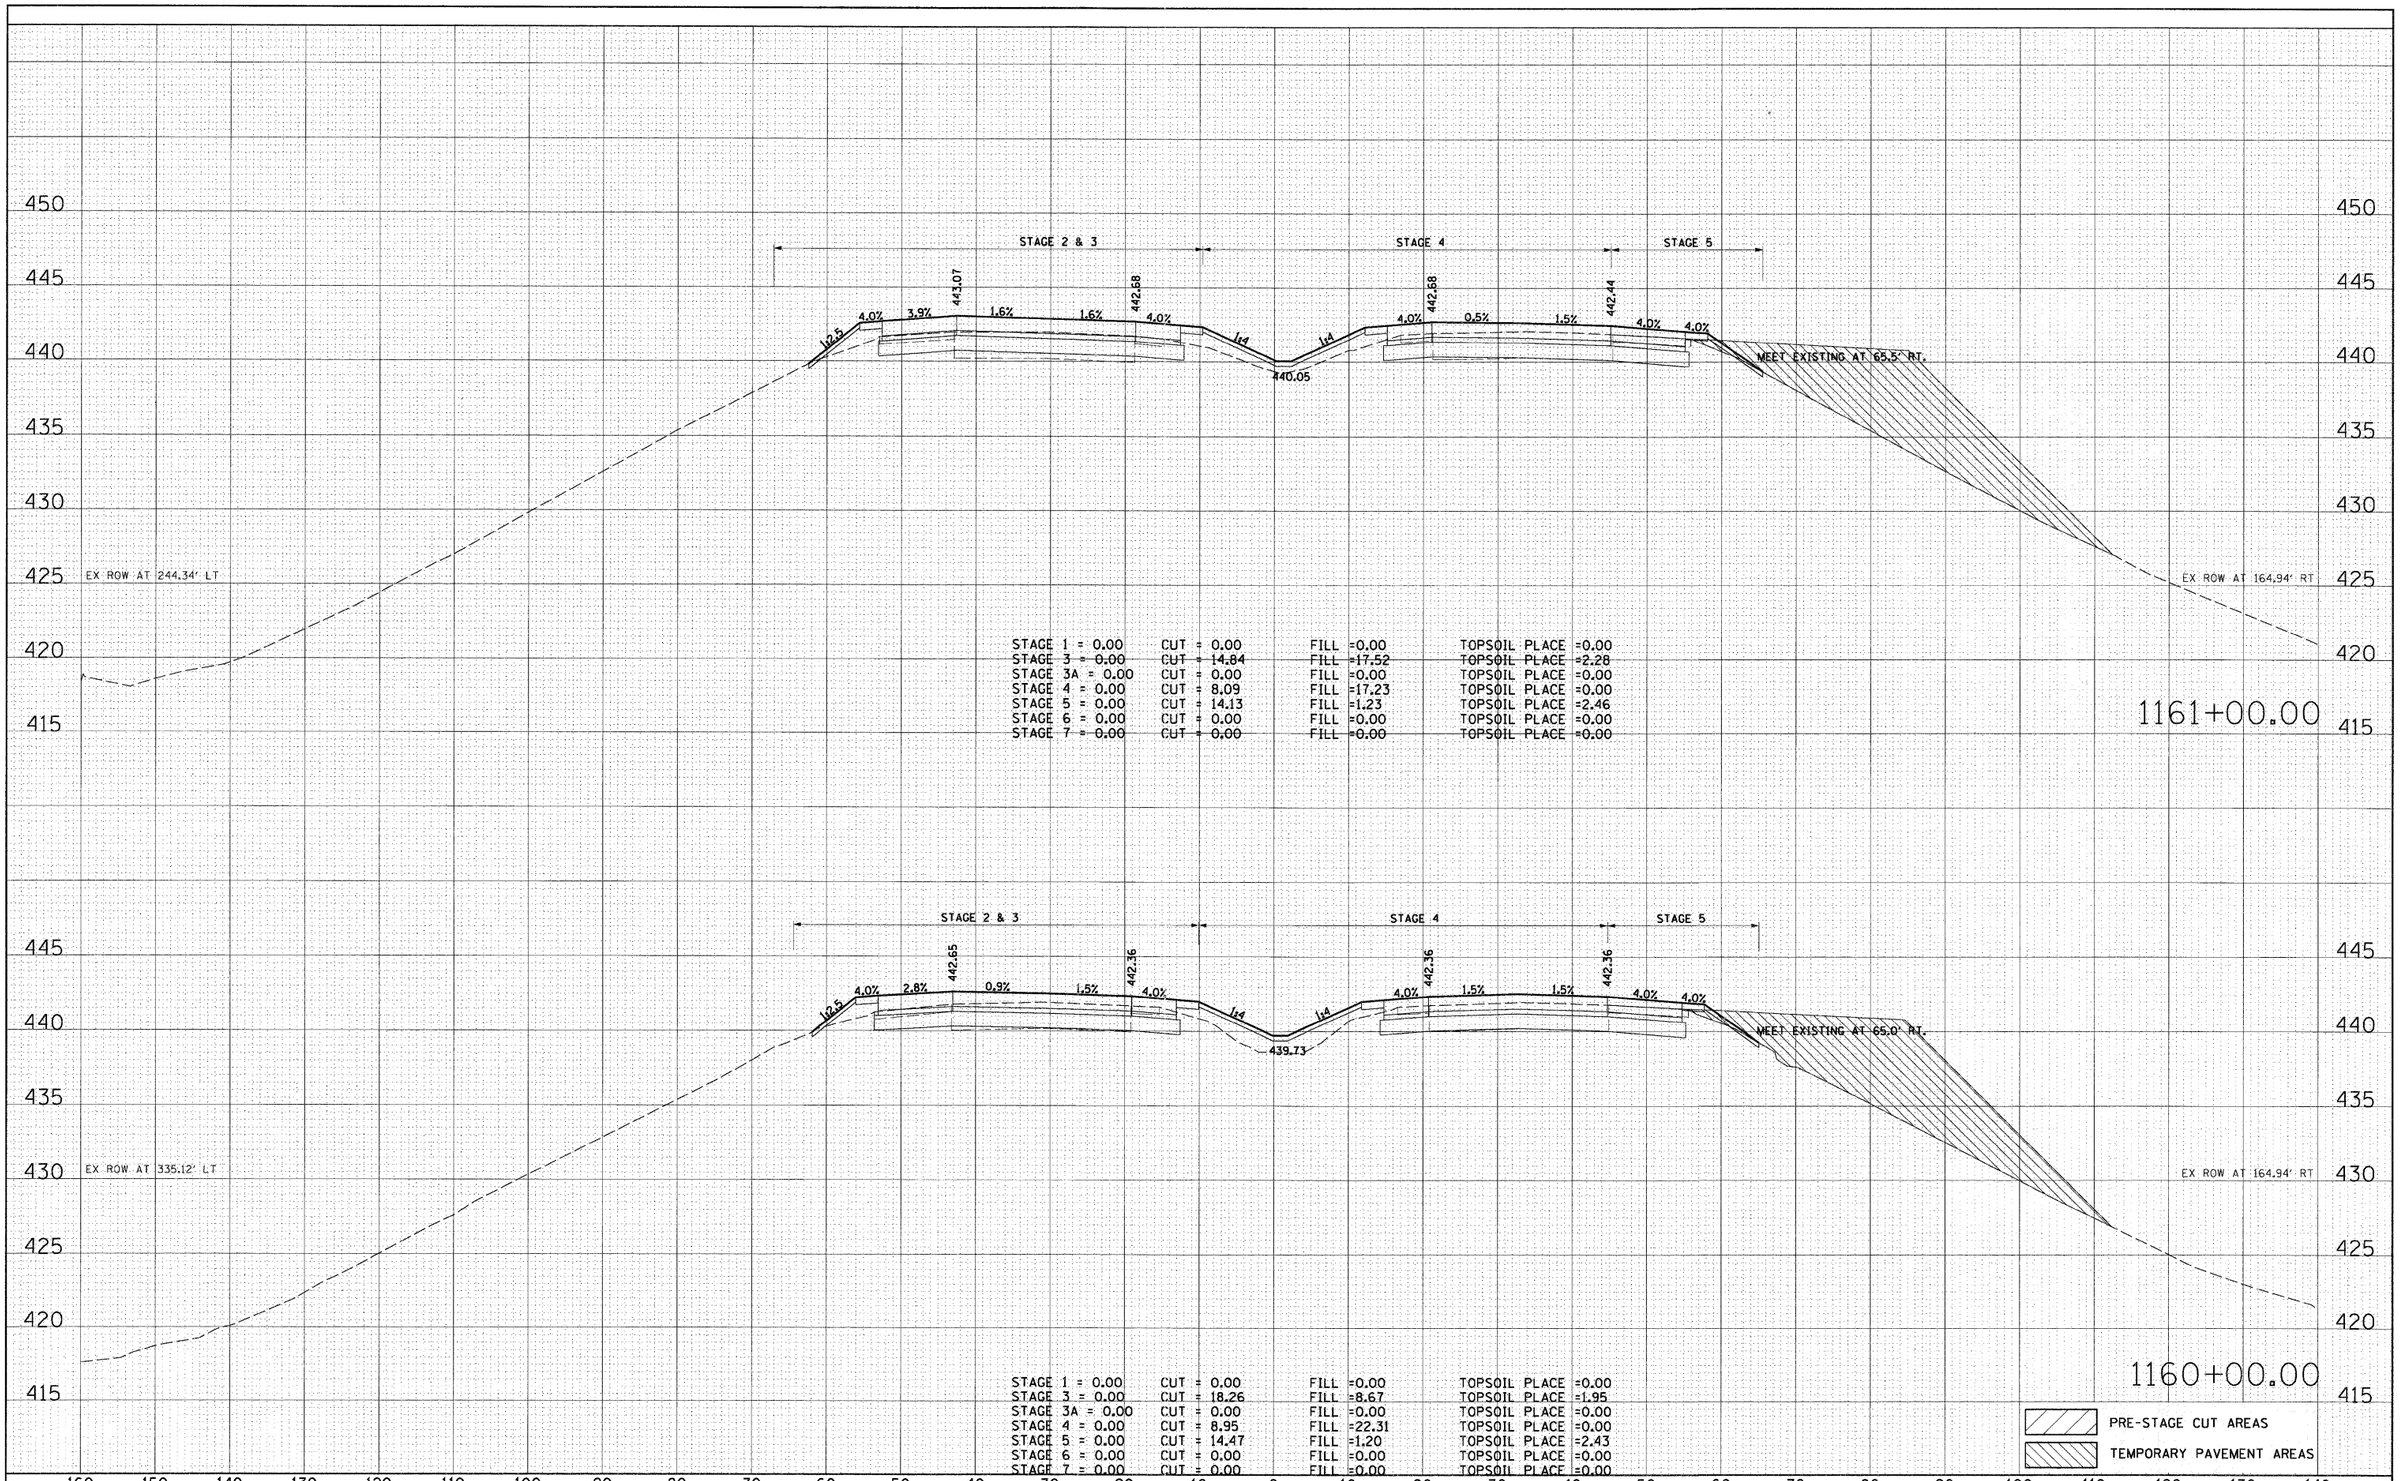

STAGE 1 = 0.00	CUT = 0.00	FILL =0.00	TOPSOIL PLACE =0.00
STAGE 3 = 0.00	CUT = 14.84	FILL =17.52	TOPSOIL PLACE =2.28
STAGE 3A = 0.00	CUT = 0.00	FILL =0.00	TOPSOIL PLACE =0.00
STAGE 4 = 0.00	CUT = 8.09	FILL =17.23	TOPSOIL PLACE =0.00
STAGE 5 = 0.00	CUT = 14.13	FILL =1.23	TOPSOIL PLACE =2.46
STAGE 6 = 0.00	CUT = 0.00	FILL =0.00	TOPSOIL PLACE =0.00
STAGE 7 = 0.00	CUT = 0.00	FILL =0.00	TOPSOIL PLACE =0.00

STAGE 1 = 0.00	CUT = 0.00	FILL =0.00	TOPSOIL PLACE =0.00
STAGE 3 = 0.00	CUT = 18.26	FILL =8.67	TOPSOIL PLACE =1.95
STAGE 3A = 0.00	CUT = 0.00	FILL =0.00	TOPSOIL PLACE =0.00
STAGE 4 = 0.00	CUT = 8.95	FILL =22.31	TOPSOIL PLACE =0.00
STAGE 5 = 0.00	CUT = 14.47	FILL =1.20	TOPSOIL PLACE =2.43
STAGE 6 = 0.00	CUT = 0.00	FILL =0.00	TOPSOIL PLACE =0.00
STAGE 7 = 0.00	CUT = 0.00	FILL =0.00	TOPSOIL PLACE =0.00

FINAL SURVEY	BY	DATE
SURVEYED		
PLOTTED		
TEMPLATE		
AREAS		
AREAS CHECKED		
NOTE BOOK NO.		

ORIGINAL SURVEY	BY	DATE
SURVEYED		
PLOTTED		
TEMPLATE		
AREAS		
AREAS CHECKED		
NOTE BOOK NO.		

FILE NAME = D876091-sht-xs-270.dgn	USER NAME = malopez	DESIGNED SJM	REVISED -
		DRAWN BAH	REVISED -
	PLOT SCALE = $SCALE$	CHECKED -	REVISED -
	PLOT DATE = 3/17/2011	DATE -	REVISED -

STATE OF ILLINOIS
DEPARTMENT OF TRANSPORTATION

CROSS SECTIONS
INTERSTATE I-270

SCALE: | SHEET NO. OF SHEETS | STA. 1160+00.00 TO STA. 1161+00.00

F.A.I. RTE.	SECTION	COUNTY	TOTAL SHEETS	SHEET NO.
270	60-1B-1	MADISON	712	542
		CONTRACT NO. 76A91		
		ILLINOIS FED. AID PROJECT		