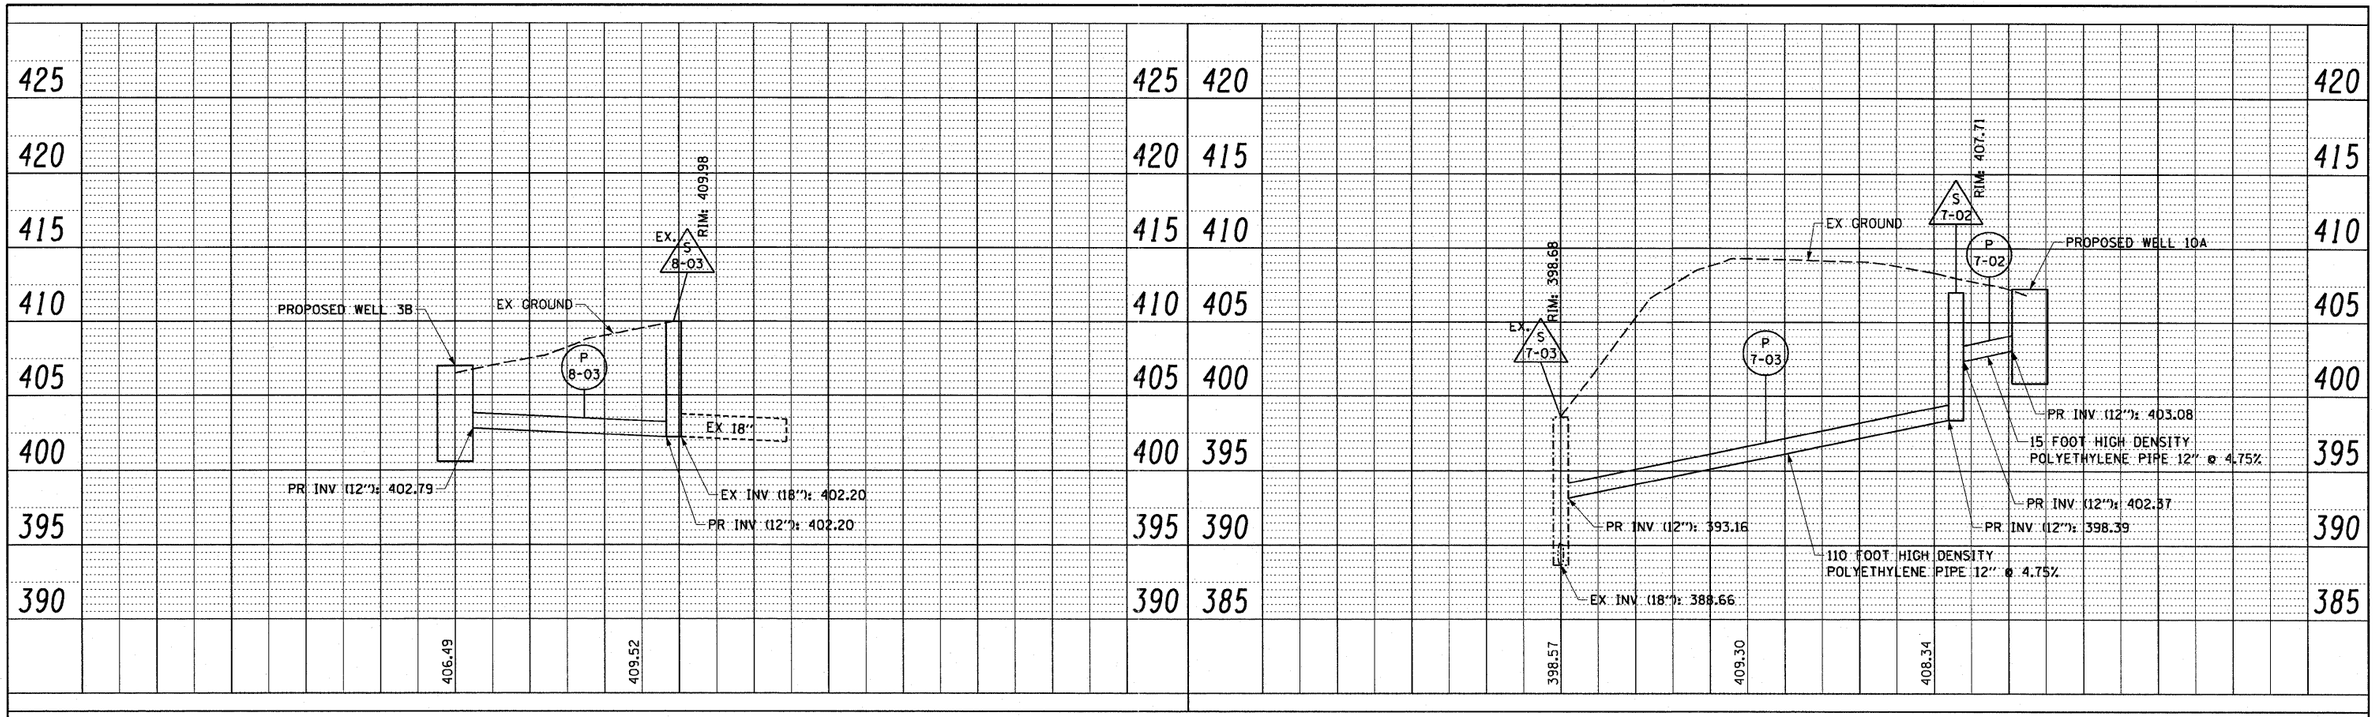

20 0 20 40
HORIZONTAL SCALE

5 0 5 10
VERTICAL SCALE

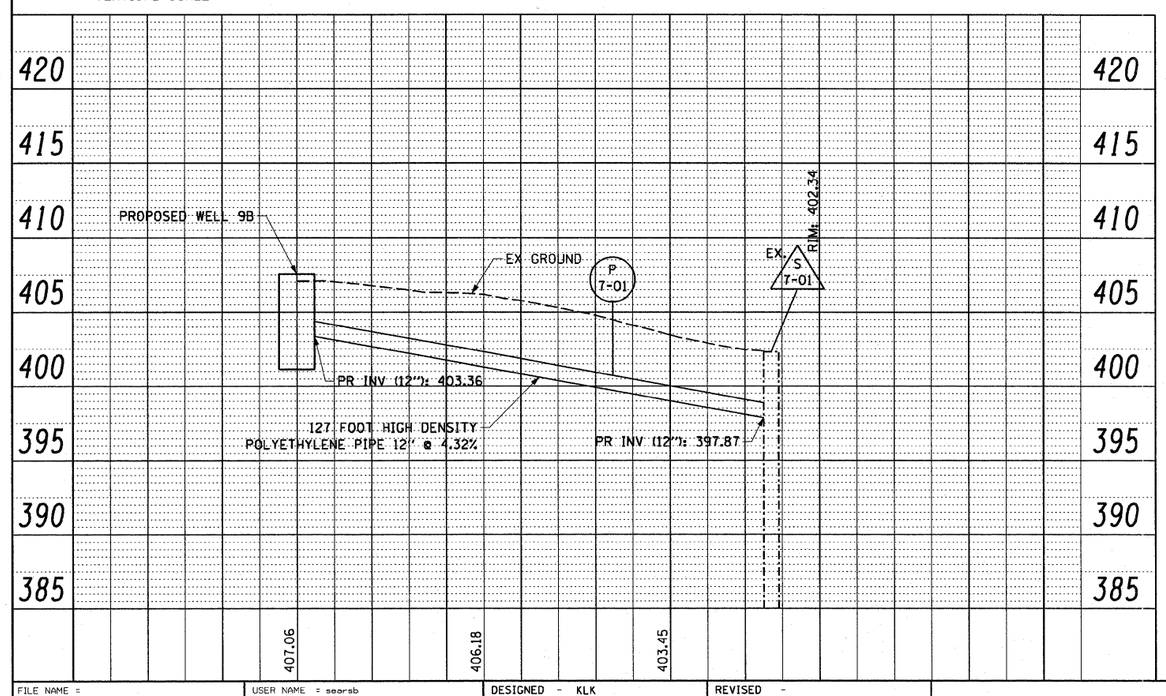

FILE NAME = P:\P60046609\900_CAD\901_Drawings\76C75_Contract\Sheet\Civil\Drainage\D8TRI-76C75-Sht-Drainage-Main-MISC-KLK.dgn	USER NAME = searsb	DESIGNED - KLK	REVISED -
		DRAWN - KLK	REVISED -
	PLOT SCALE = 40.000 ' / in.	CHECKED - EY	REVISED -
	PLOT DATE = $DATE$	DATE - 3-18-11	REVISED -

STATE OF ILLINOIS
DEPARTMENT OF TRANSPORTATION

DRAINAGE PROFILES – PROPOSED WELLS

SCALE: | SHEET NO. 12 OF 12 SHEETS | STA. | TO STA.

F.A.I. RTE.	SECTION	COUNTY	TOTAL SHEETS	SHEET NO.
70	82-1-B-1	ST. CLAIR	319	78
		CONTRACT NO. 76C75		

FED. ROAD DIST. NO. | ILLINOIS | FED. AID PROJECT

PLAN | BY | DATE | SURVEYED | PLOTTED | ALIGNMENT CHECKED | RT. OF WAY CHECKED | CADD FILE NAME | NOTE BOOK NO.

PROFILE | BY | DATE | SURVEYED | PLOTTED | GRADES CHECKED | B.M. NOTED | STRUCTURE NOTATNS CHKD | NOTE BOOK NO.