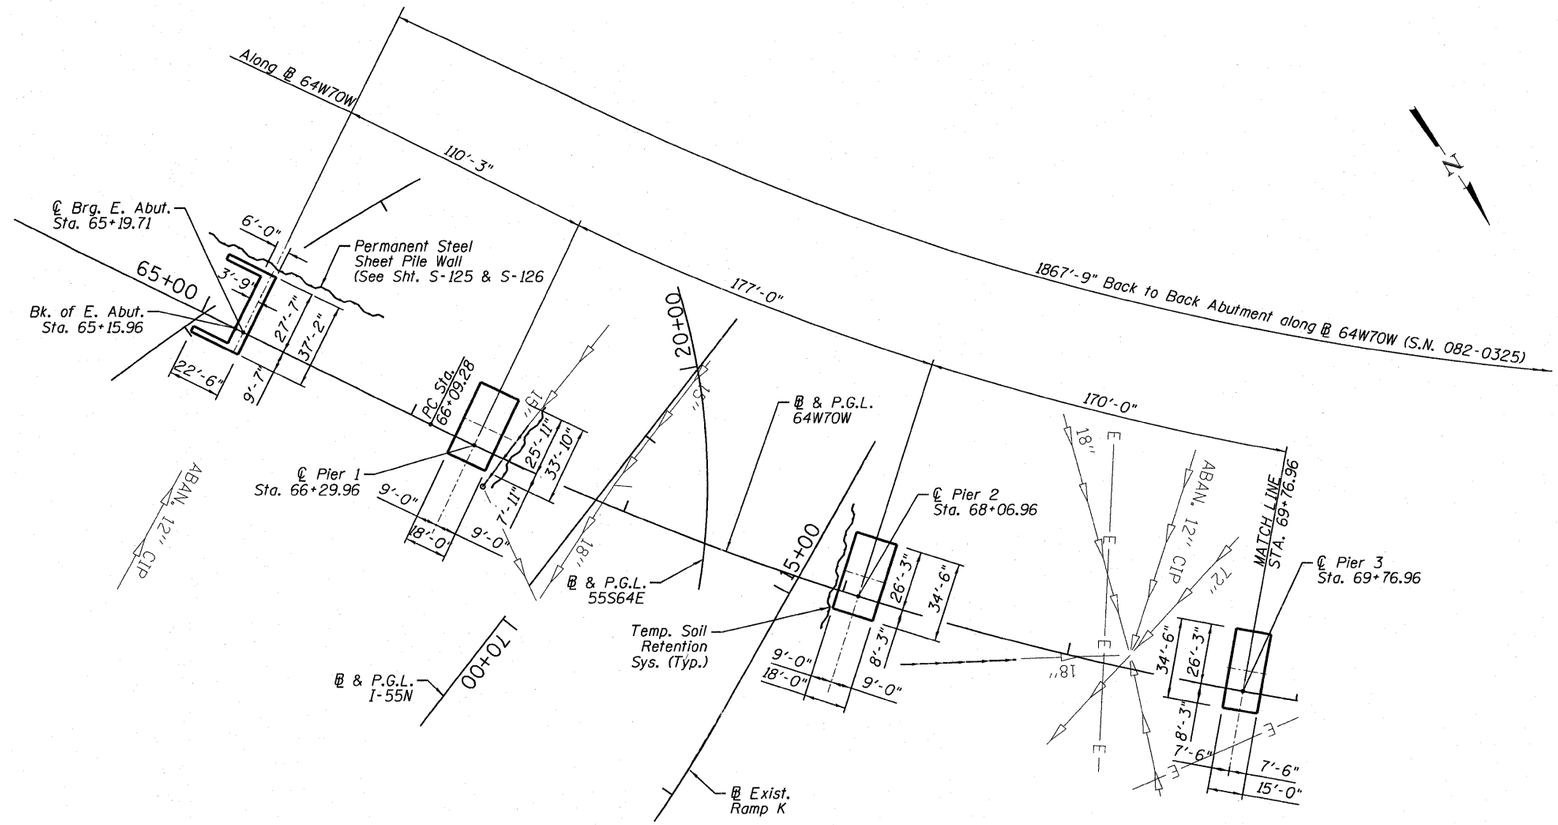

Note:
Work this sheet with sheet S-8 & S-9.

SUBSTRUCTURE LAYOUT - I

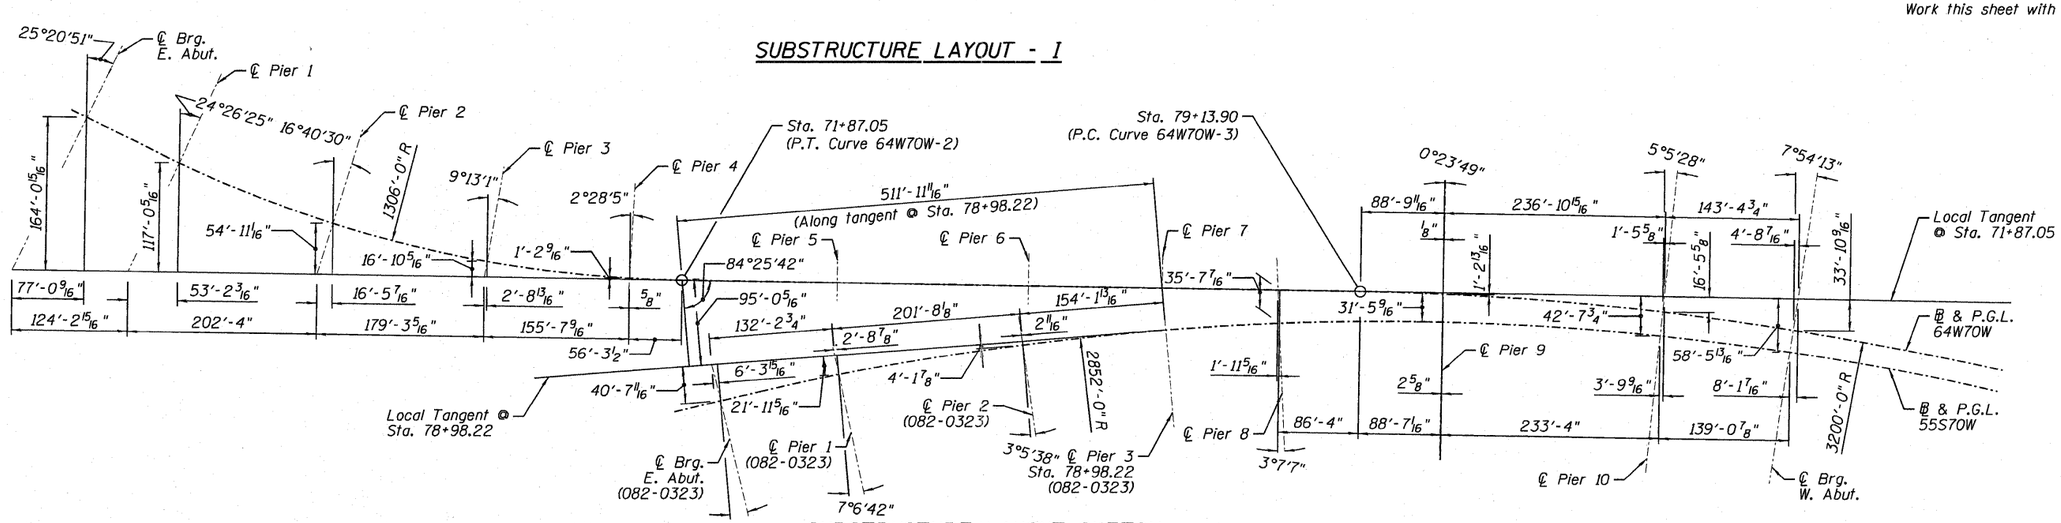

SUBSTRUCTURE LAYOUT SKETCH

AECOM	USER NAME = BhattA	DESIGNED - ATB	REVISED -
		DRAWN - JHR	REVISED -
	PLOT SCALE = 0:2 '/' / in.	CHECKED - ATB	REVISED -
	PLOT DATE = $DATE$	DATE - 03/18/2011	REVISED -

STATE OF ILLINOIS
DEPARTMENT OF TRANSPORTATION

SUBSTRUCTURE LAYOUT – I
I–70W OVER I–55, CSX & KCS RAILROADS

SCALE: NONE | SHEET NO. S-7 OF S-138 SHEETS | STA. | TO STA.

F.A.I. RTE.	SECTION	COUNTY	TOTAL SHEETS	SHEET NO.
70	82-1-B-1	ST. CLAIR	319	122
S.N. 082-0323 & S.N. 082-0325		CONTRACT NO. 76C75		
FED. ROAD DIST. NO.	ILLINOIS	FED. AID PROJECT		

P:\P60946609\900_CAD\901_Drawings\76C00_Master_Consolidated\Structural\082-0323\Sheets\S007_082-0323-0325_76C75_Sup_LAY_1.dgn