FINAL SURVEY
NOTE BOOK
NO.
SURVEYED
PLOTTED
TEMPLATE
AREAS
AREAS CHECKED
BY
DATE

ORIGINAL SURVEY
NOTE BOOK
NO.
SURVEYED
PLOTTED
TEMPLATE
AREAS
AREAS CHECKED
BY
DATE

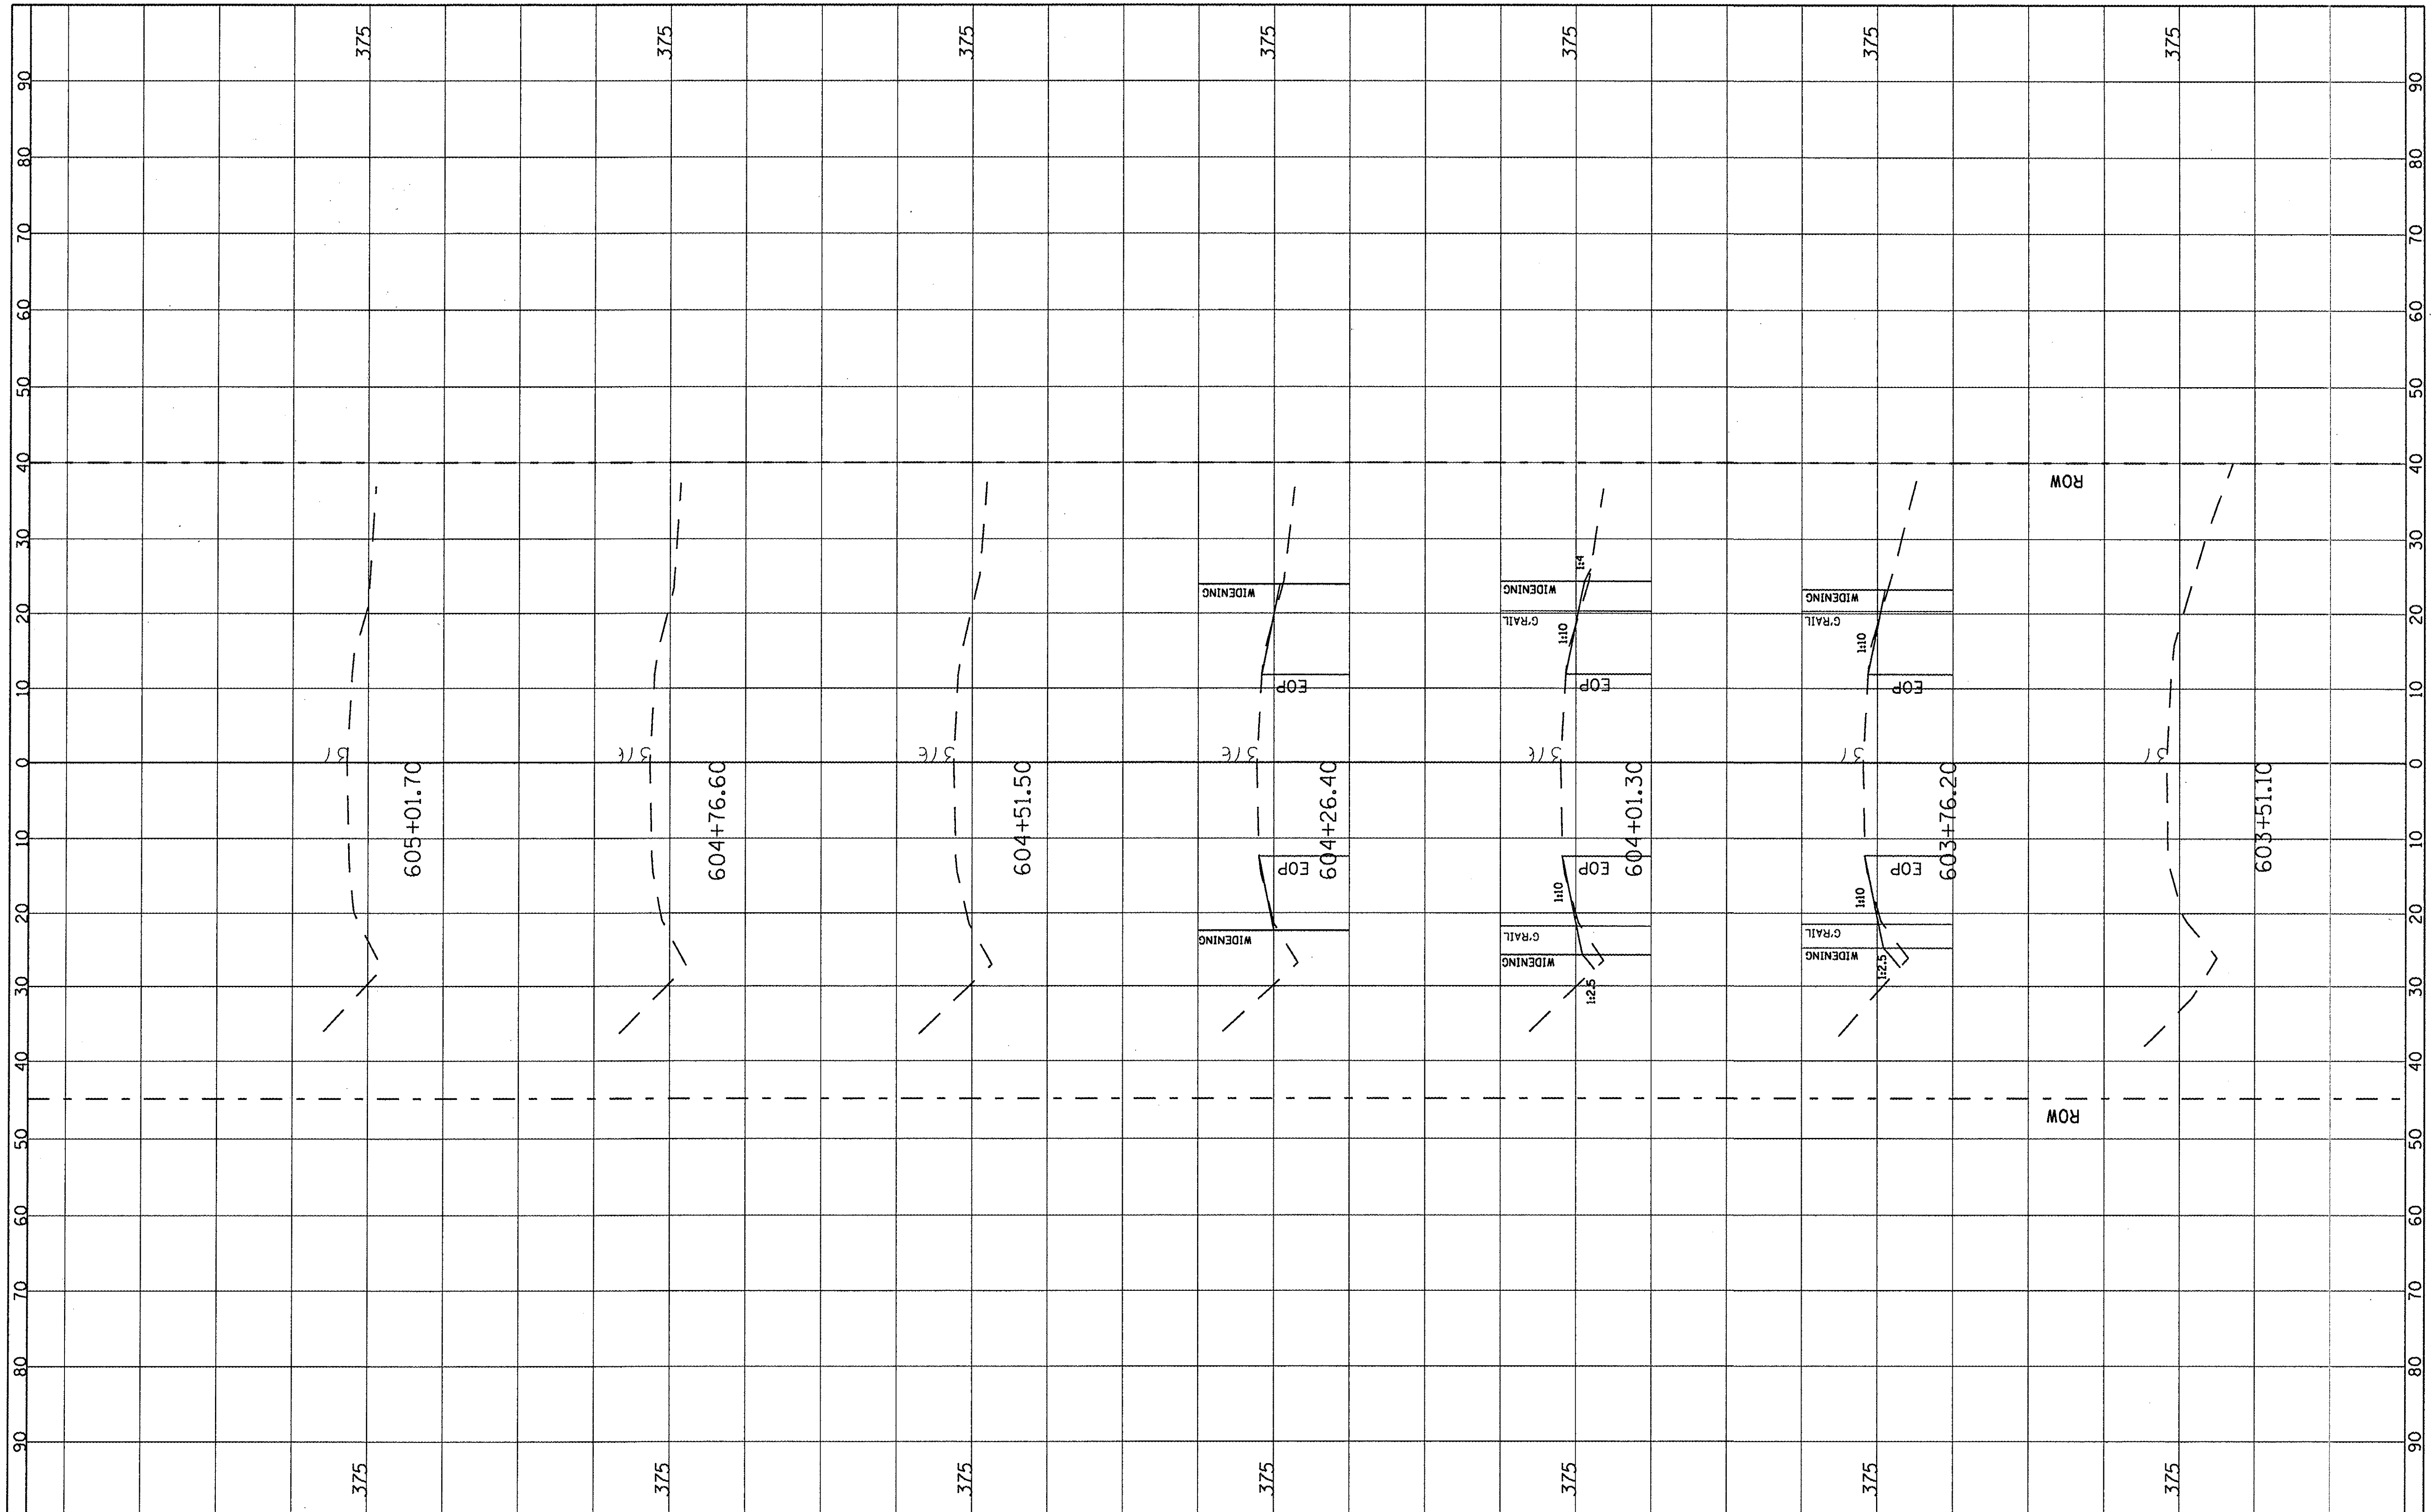

FILE NAME = $FILEL$	USER NAME = $USER$	DESIGNED - ___	REVISED - ___ __________
		DRAWN - ___	REVISED - ___ __________
	PLOT SCALE = $SCALE$	CHECKED - ___	REVISED - ___ __________
	PLOT DATE = $DATE$	DATE - ________	REVISED - ___ __________

STATE OF ILLINOIS
DEPARTMENT OF TRANSPORTATION

CROSS SECTION
LOCATION 8 (SN 079-2428)

SCALE: _________ | SHEET NO. 59 OF 73 SHEETS | STA. 603+51.10 TO STA. 605+01.70

F.A. RTE.	SECTION	COUNTY	TOTAL SHEETS	SHEET NO.
312	122-J	RANDOLPH	93	79

CONTRACT NO. 76E33

ILLINOIS | FED. AID PROJECT