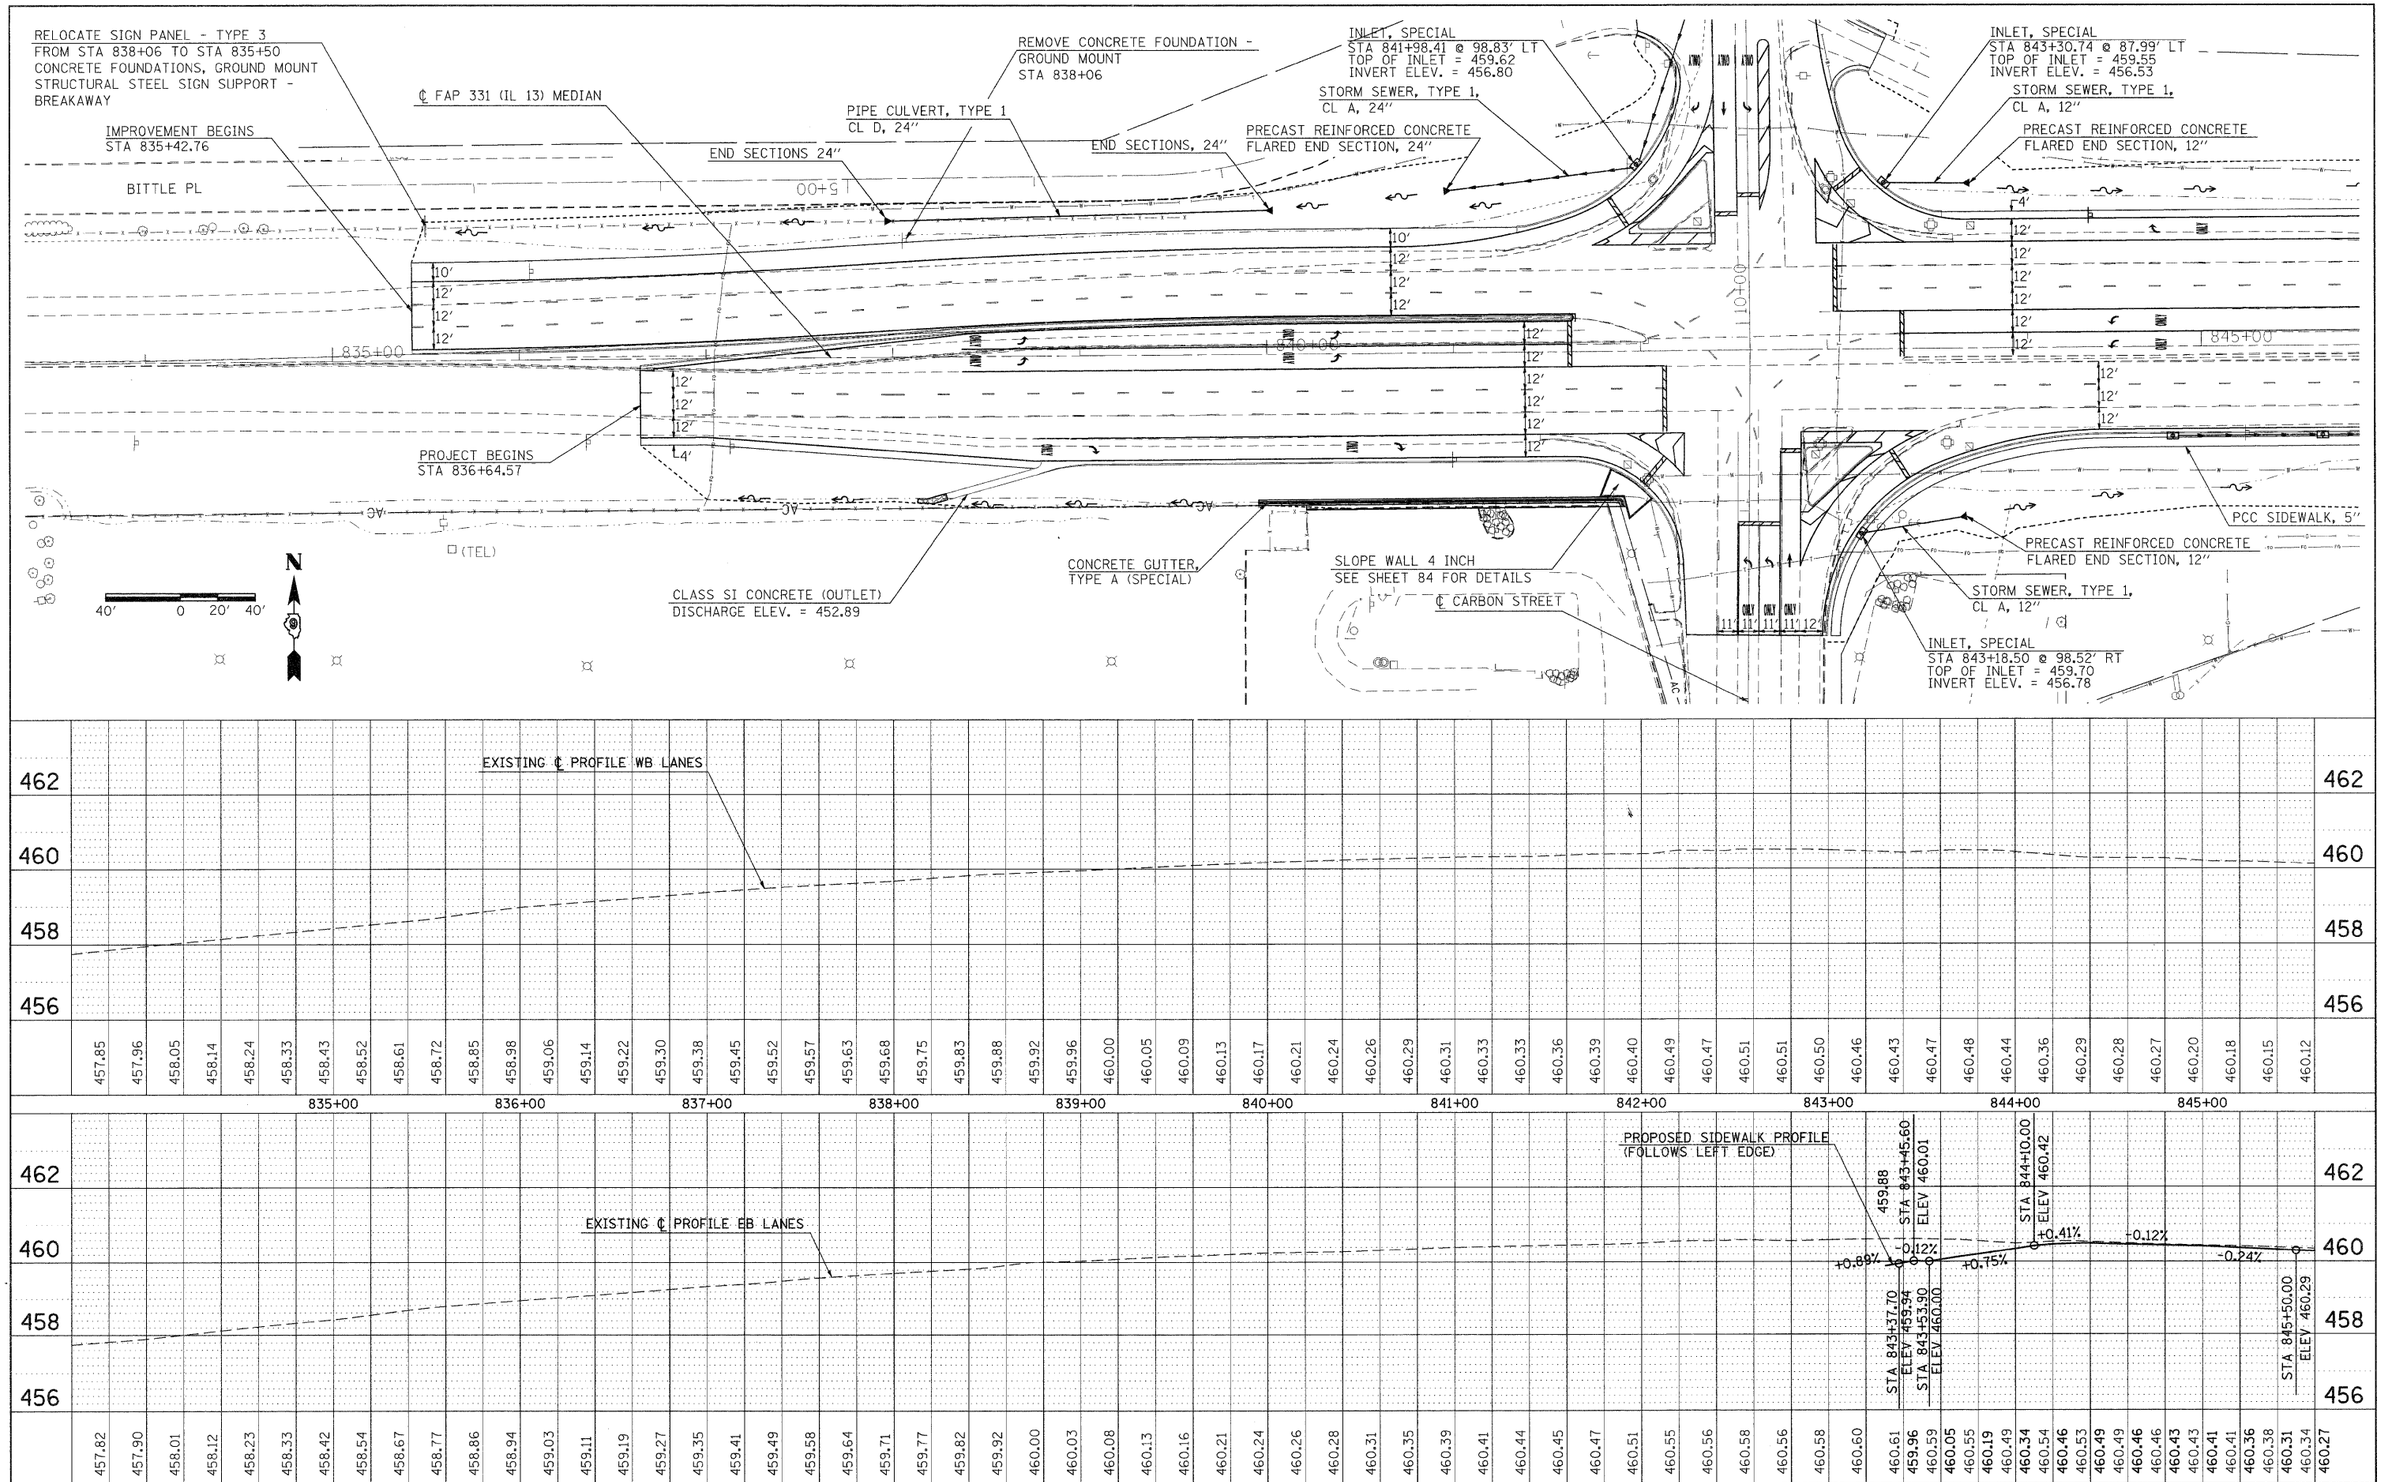

FILE NAME =	USER NAME = thomashf	DESIGNED -	REVISED -
c:\pw_work\pwidot\thomashf\d0157472\78155sht-plnprf2.dgn		CHECKED -	REVISED -
	PLOT SCALE = 40.0000 ' / IN.	DRAWN -	REVISED -
	PLOT DATE = 4/19/2011	CHECKED -	REVISED -

STATE OF ILLINOIS
DEPARTMENT OF TRANSPORTATION

PLAN / PROFILE
IL 13

SCALE: 1"=40' | SHEET NO. 1 OF 3 SHEETS | STA. | TO STA.

F.A.P. RTE.	SECTION	COUNTY	TOTAL SHEETS	SHEET NO.
331	(1X-1)R-1,RS-2,N-2,TS-3	WILLIAMSON	167	38

CONTRACT NO. 78155

ILLINOIS FED. AID PROJECT