STORM SEWER, TYPE 1,
CL A, 15"
OUTLET IN WING WALL
STA 849+97.94 ELEV. 444.26
@ 90.66' RT

INLET, SPECIAL
STA 849+44.30 @ 49.93' RT
TOP OF INLET = 459.01
INVERT ELEV. = 444.65

40' 0 20' 40' N

1845+00 1850+00 1855+00

INLET, SPECIAL
STA 844+84.32 @ 47.75' RT
TOP OF INLET = 460.47
INVERT ELEV. = 456.41

STORM SEWER, TYPE 1,
CL A, 12"

INLET, SPECIAL
STA 845+64.50 @ 47.75' RT
TOP OF INLET = 460.31
INVERT ELEV. = 455.93

STORM SEWER, TYPE 1,
CL A, 12"

INLET, SPECIAL
STA 846+74.32 @ 47.75' RT
TOP OF INLET = 460.06
INVERT ELEV. = 455.27

STORM SEWER, TYPE 1,
CL A, 12"

INLET, SPECIAL
STA 847+52.07 @ 47.75' RT
TOP OF INLET = 459.83
INVERT ELEV. = 454.80

STORM SEWER, TYPE 1,
CL A, 12"

INLET, SPECIAL
STA 848+49.29 @ 48.10' RT
TOP OF INLET = 459.50
INVERT ELEV. = 454.22

STORM SEWER, TYPE 1,
CL A, 12"

STORM SEWER, TYPE 1,
CL A, 15"
OUTLET IN WING WALL
STA 850+11.01 ELEV. 444.26
@ 90.47' RT

INLET, SPECIAL
STA 850+13.93 @ 51.27' RT
TOP OF INLET = 458.66
INVERT ELEV. = 444.49

STORM SEWER, TYPE 1,
CL A, 12"

INLET, SPECIAL
STA 850+83.22 @ 52.61' RT
TOP OF INLET = 458.30
INVERT ELEV. = 451.91

STORM SEWER, TYPE 1,
CL A, 12"

STORM SEWER, TYPE 1,
CL A, 12"

INLET, SPECIAL
STA 851+58.25 @ 54.05' RT
TOP OF INLET = 457.92
INVERT ELEV. = 452.36

STORM SEWER, TYPE 1,
CL A, 12"

INLET, SPECIAL
STA 852+40.23 @ 55.63' RT
TOP OF INLET = 457.52
INVERT ELEV. = 452.85

STORM SEWER, TYPE 1,
CL A, 12"

INLET, SPECIAL
STA 853+06.22 @ 56.90' RT
TOP OF INLET = 457.13
INVERT ELEV. = 453.24

STORM SEWER, TYPE 1,
CL A, 12"

INLET, SPECIAL
STA 853+97.23 @ 58.66' RT
TOP OF INLET = 456.68
INVERT ELEV. = 452.30

STORM SEWER, TYPE 1,
CL A, 12"

PIZZA HUT

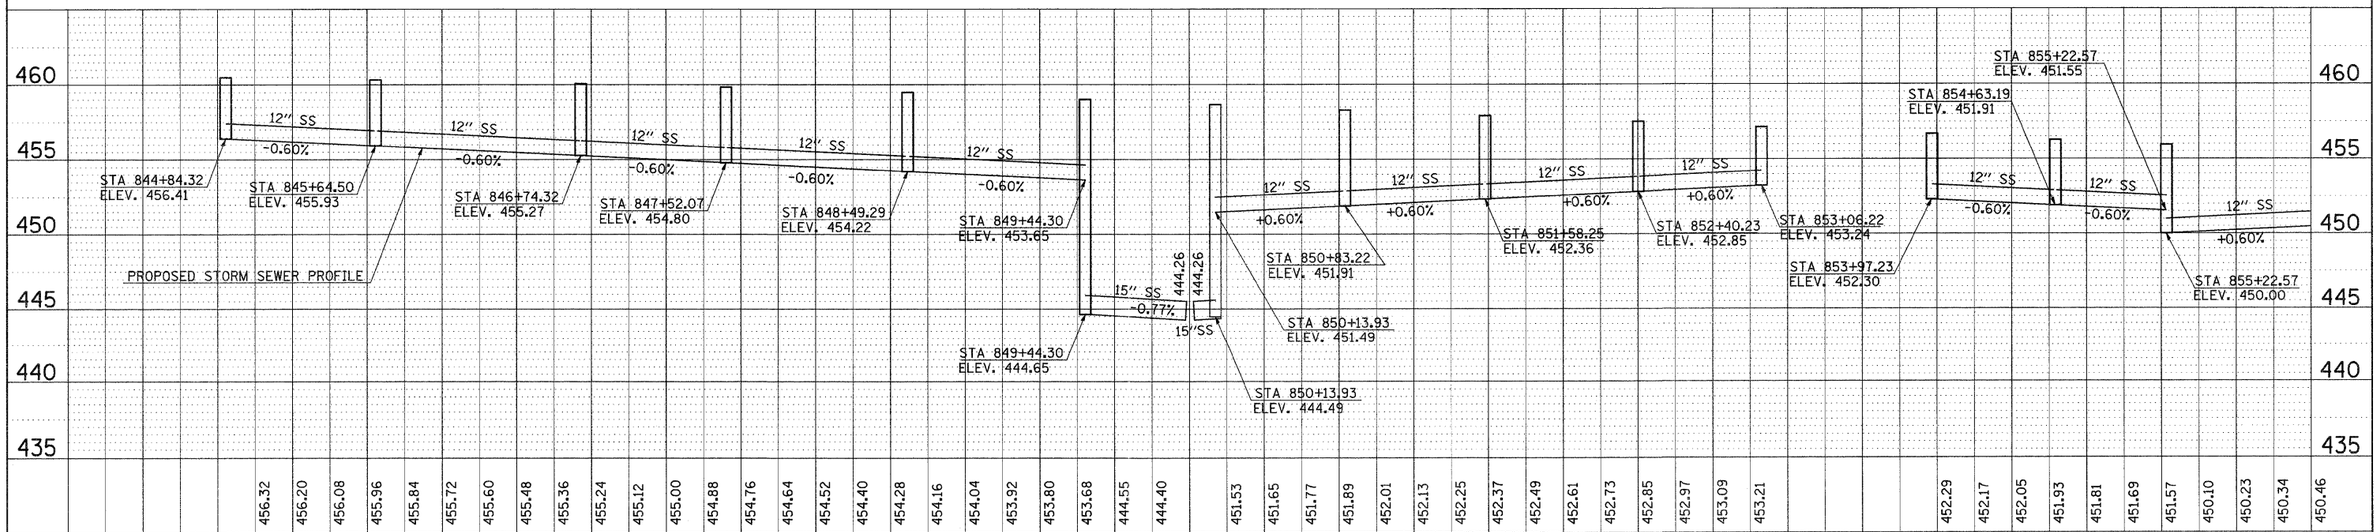

FILE NAME = c:\pw_work\pwidot\thomashf\d0157472\78155sht-plnprf2.dgn	USER NAME = thomashf	DESIGNED -	REVISED -
		DRAWN -	REVISED -
	PLOT SCALE = 40.0000 ' / IN.	CHECKED -	REVISED -
	PLOT DATE = 4/19/2011	DATE -	REVISED -

STATE OF ILLINOIS
DEPARTMENT OF TRANSPORTATION

STORM SEWER PLAN– PROFILE
IL 13

SCALE: SHEET NO. OF SHEETS STA. TO STA.

F.A.P. RTE.	SECTION	COUNTY	TOTAL SHEETS	SHEET NO.
331	(IX-1)R-1,RS-2,N-2,TS-3	WILLIAMSON	167	42
		CONTRACT NO. 78155		
	ILLINOIS	FED. AID PROJECT		

PLAN
NOTE BOOK
NO.
CERTIFIED PLOTTED
ALIGNMENT CHECKED
ELEVATIONS CHECKED
CADD FILE NAME
BY
DATE

PROFILE
SURVEYED
DRAWN
GRADES CHECKED
SAM NO.
PAY ITEMS NOTATNS CHKD
PAYITEMS
NOTE BOOK
NO.
BY
DATE