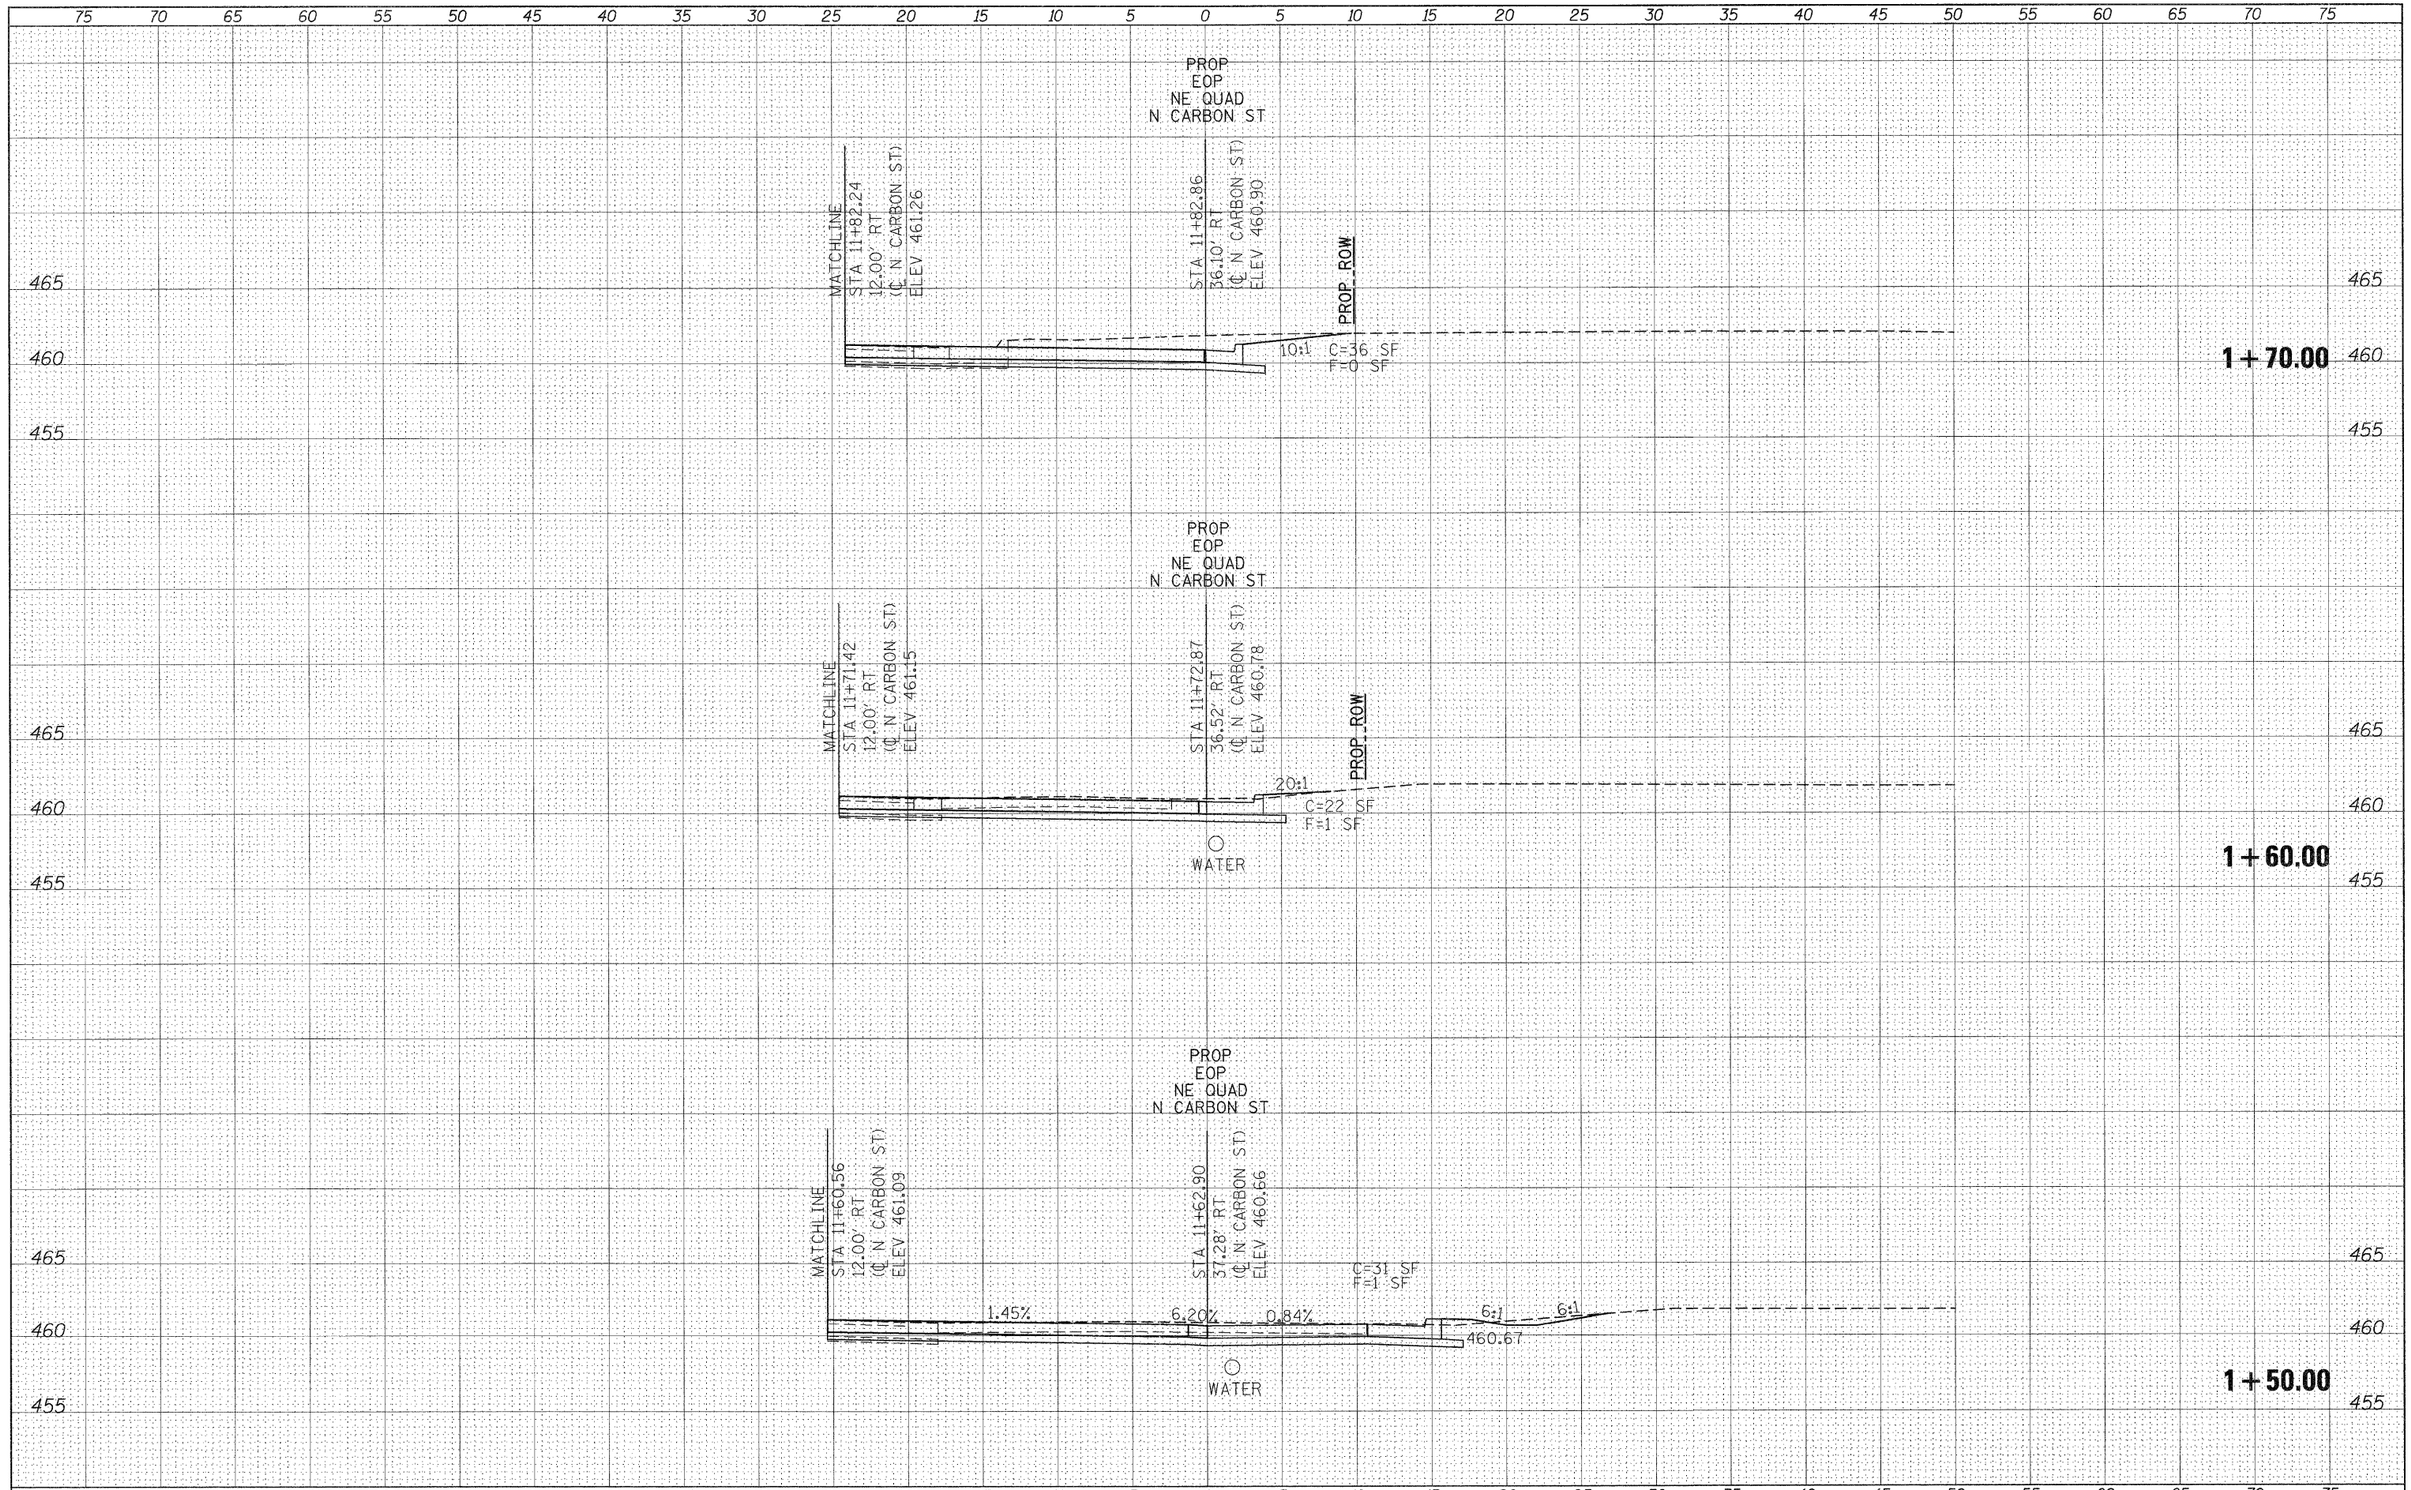

FINAL SURVEY — SURVEYED / PLOTTED / NOTE BOOK / NO. — BY / DATE — TEMPLATE / AREAS / AREAS CHECKED

ORIGINAL SURVEY — SURVEYED / PLOTTED / NOTE BOOK / NO. — BY / DATE — TEMPLATE / AREAS / AREAS CHECKED

FILE NAME = c:\pw_work\pwidot\knightsm\d0157472\78155-sht-xsc-radii.dgn	USER NAME = knightsm	DESIGNED -	REVISED -
		DRAWN -	REVISED -
	PLOT SCALE = 5.0000 ' / IN.	CHECKED -	REVISED -
	PLOT DATE = 3/21/2011	DATE -	REVISED -

STATE OF ILLINOIS
DEPARTMENT OF TRANSPORTATION

CARBON ST
NE QUADRANT CROSS SECTIONS

SCALE: 1"=5' | SHEET NO. OF SHEETS | STA. 1+50.00 TO STA. 1+70.00

F.A.P. RTE.	SECTION	COUNTY	TOTAL SHEETS	SHEET NO.
331	(1X-1)R-1,RS-2,N-2,TS-3	WILLIAMSON	167	143
		CONTRACT NO. 78155		
	ILLINOIS FED. AID PROJECT			