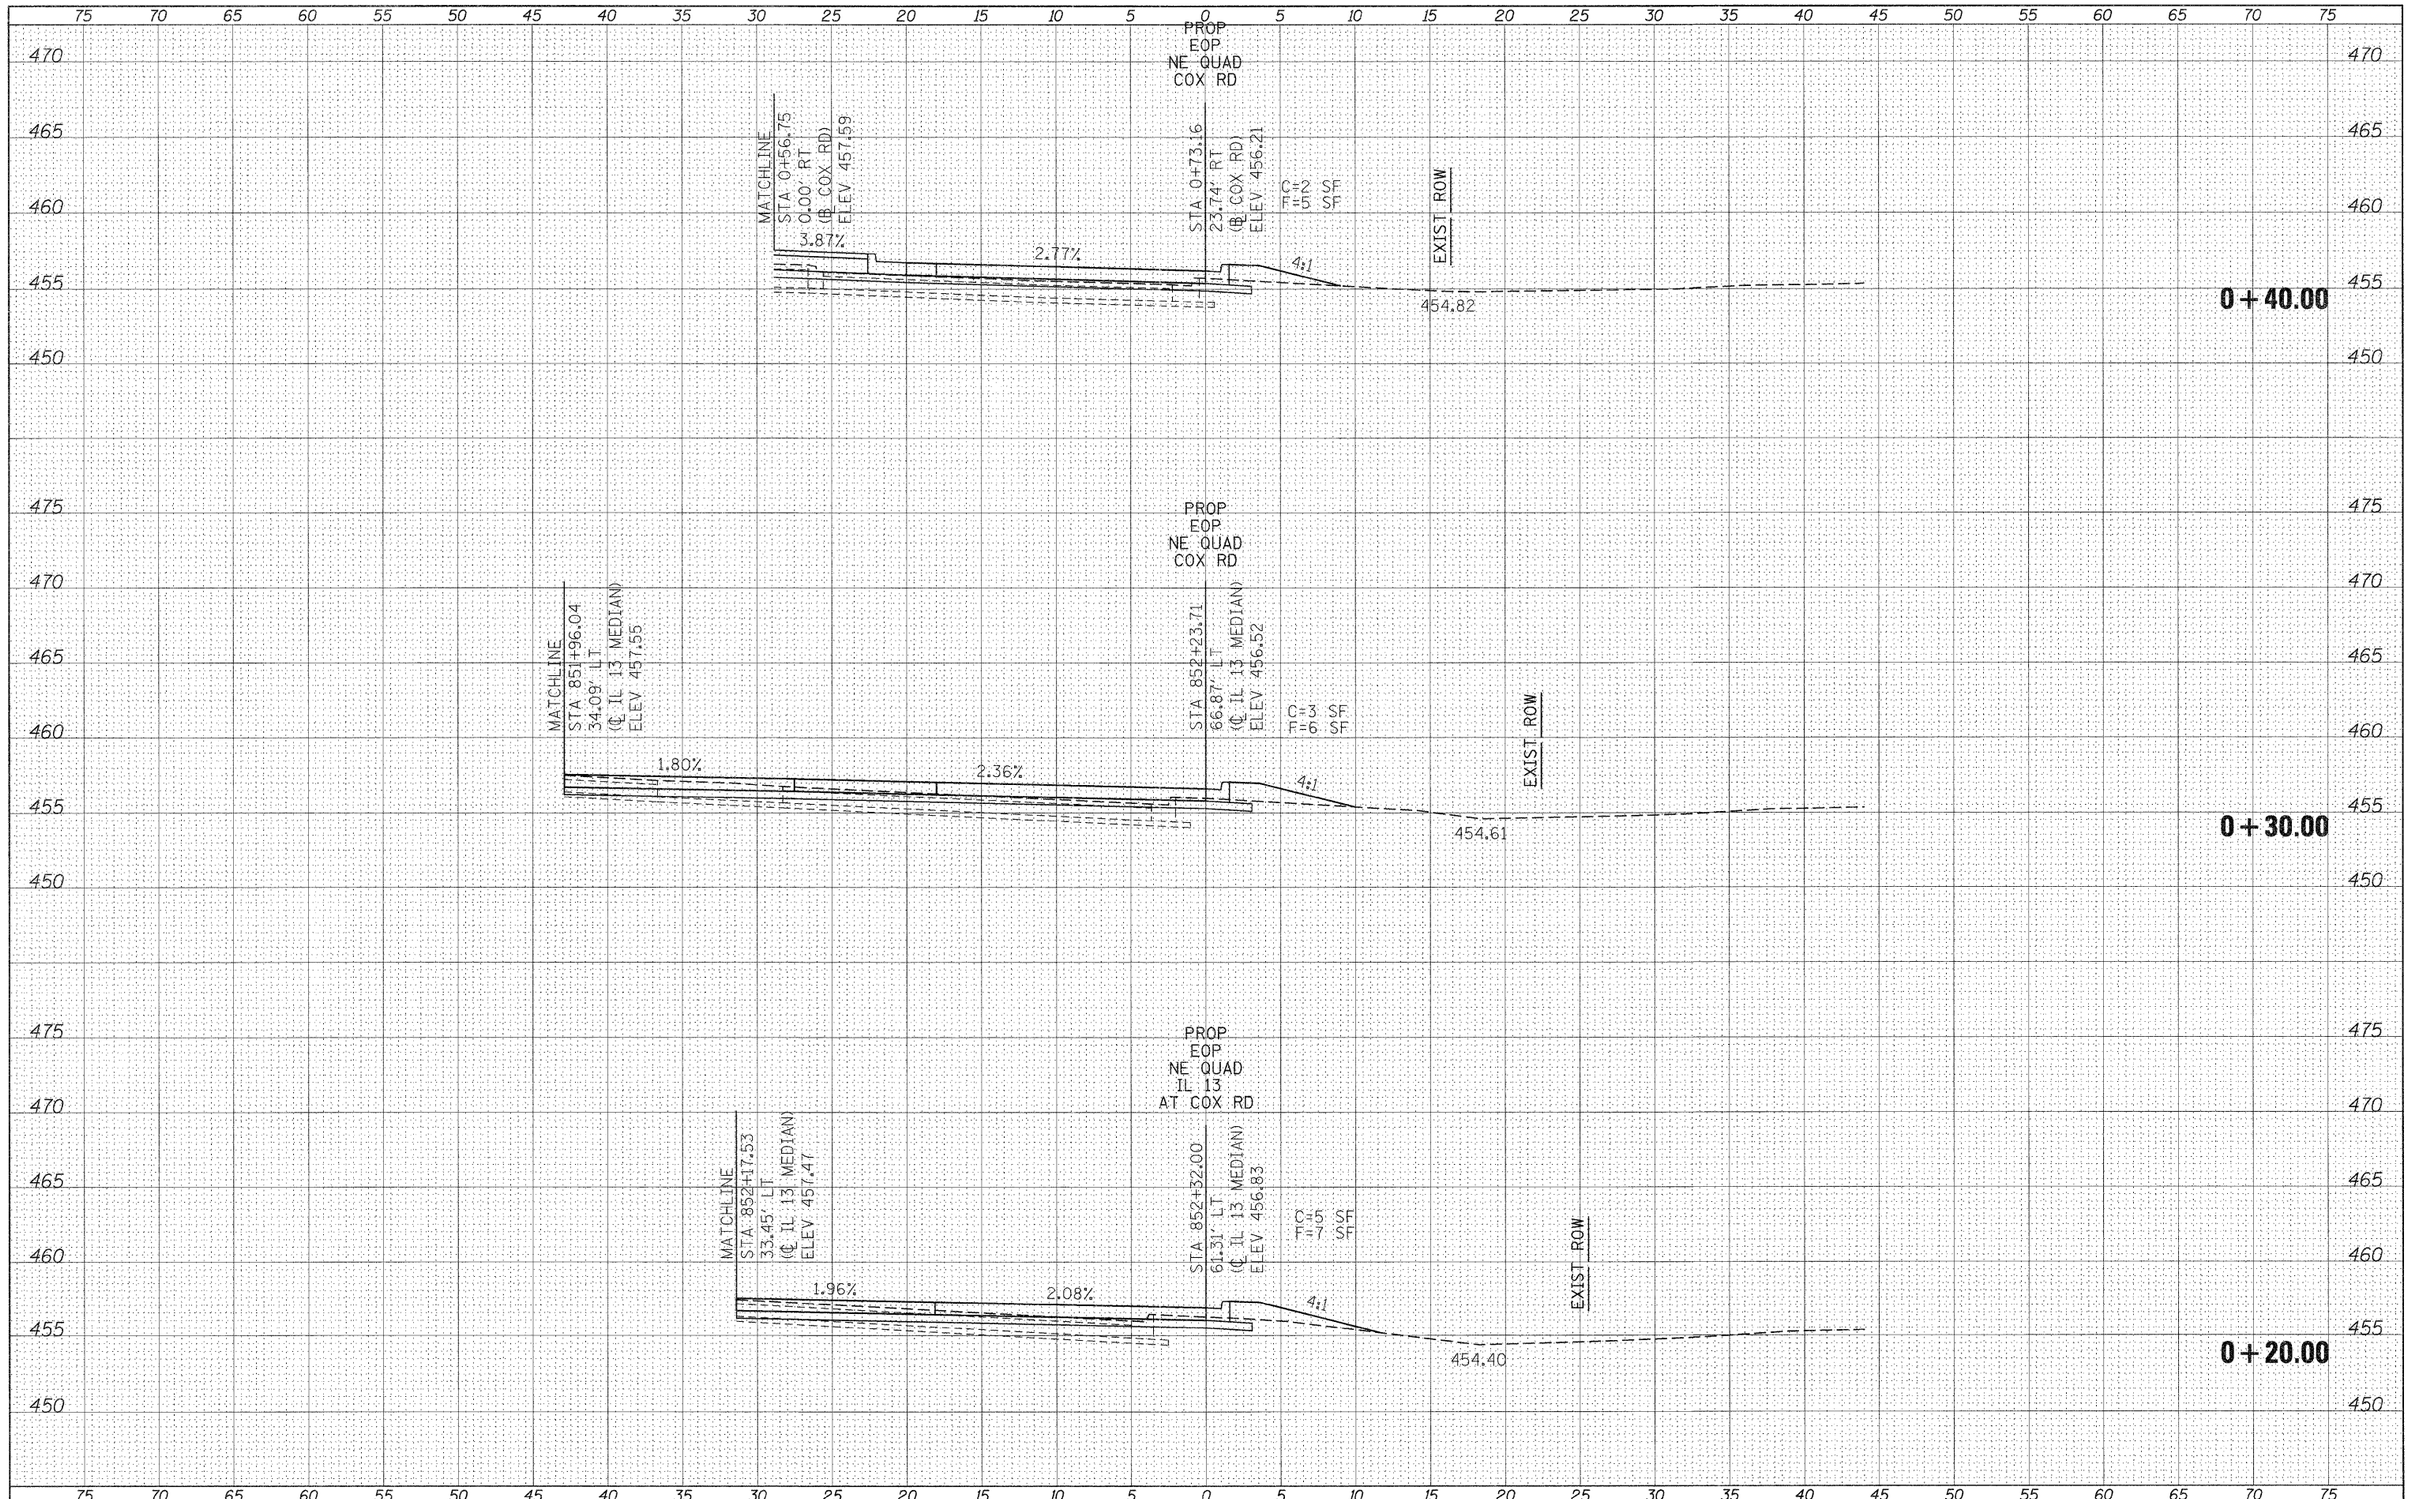

FINAL SURVEY — NOTE BOOK — NO. — SURVEYED — PLOTTED — TEMPLATE — AREAS — AREAS CHECKED — BY — DATE

ORIGINAL SURVEY — NOTE BOOK — NO. — SURVEYED — PLOTTED — TEMPLATE — AREAS — AREAS CHECKED — BY — DATE

FILE NAME = c:\pw_work\pwidot\knightsm\d0157472\78155-sht-xsc-radi12.dgn	USER NAME = knightsm	DESIGNED -	REVISED -
		DRAWN -	REVISED -
	PLOT SCALE = 5.0000 ' / IN.	CHECKED -	REVISED -
	PLOT DATE = 3/21/2011	DATE -	REVISED -

STATE OF ILLINOIS
DEPARTMENT OF TRANSPORTATION

COX STREET
NE QUADRANT CROSS SECTIONS

SCALE: | SHEET NO. OF SHEETS | STA. +20.00 TO STA. +40.00

F.A. RTE.	SECTION	COUNTY	TOTAL SHEETS	SHEET NO.
331	(IX-1)R-1,RS-2,N-2,TS-3	WILLIAMSON	167	153
		CONTRACT NO. 78155		
	ILLINOIS FED. AID PROJECT			