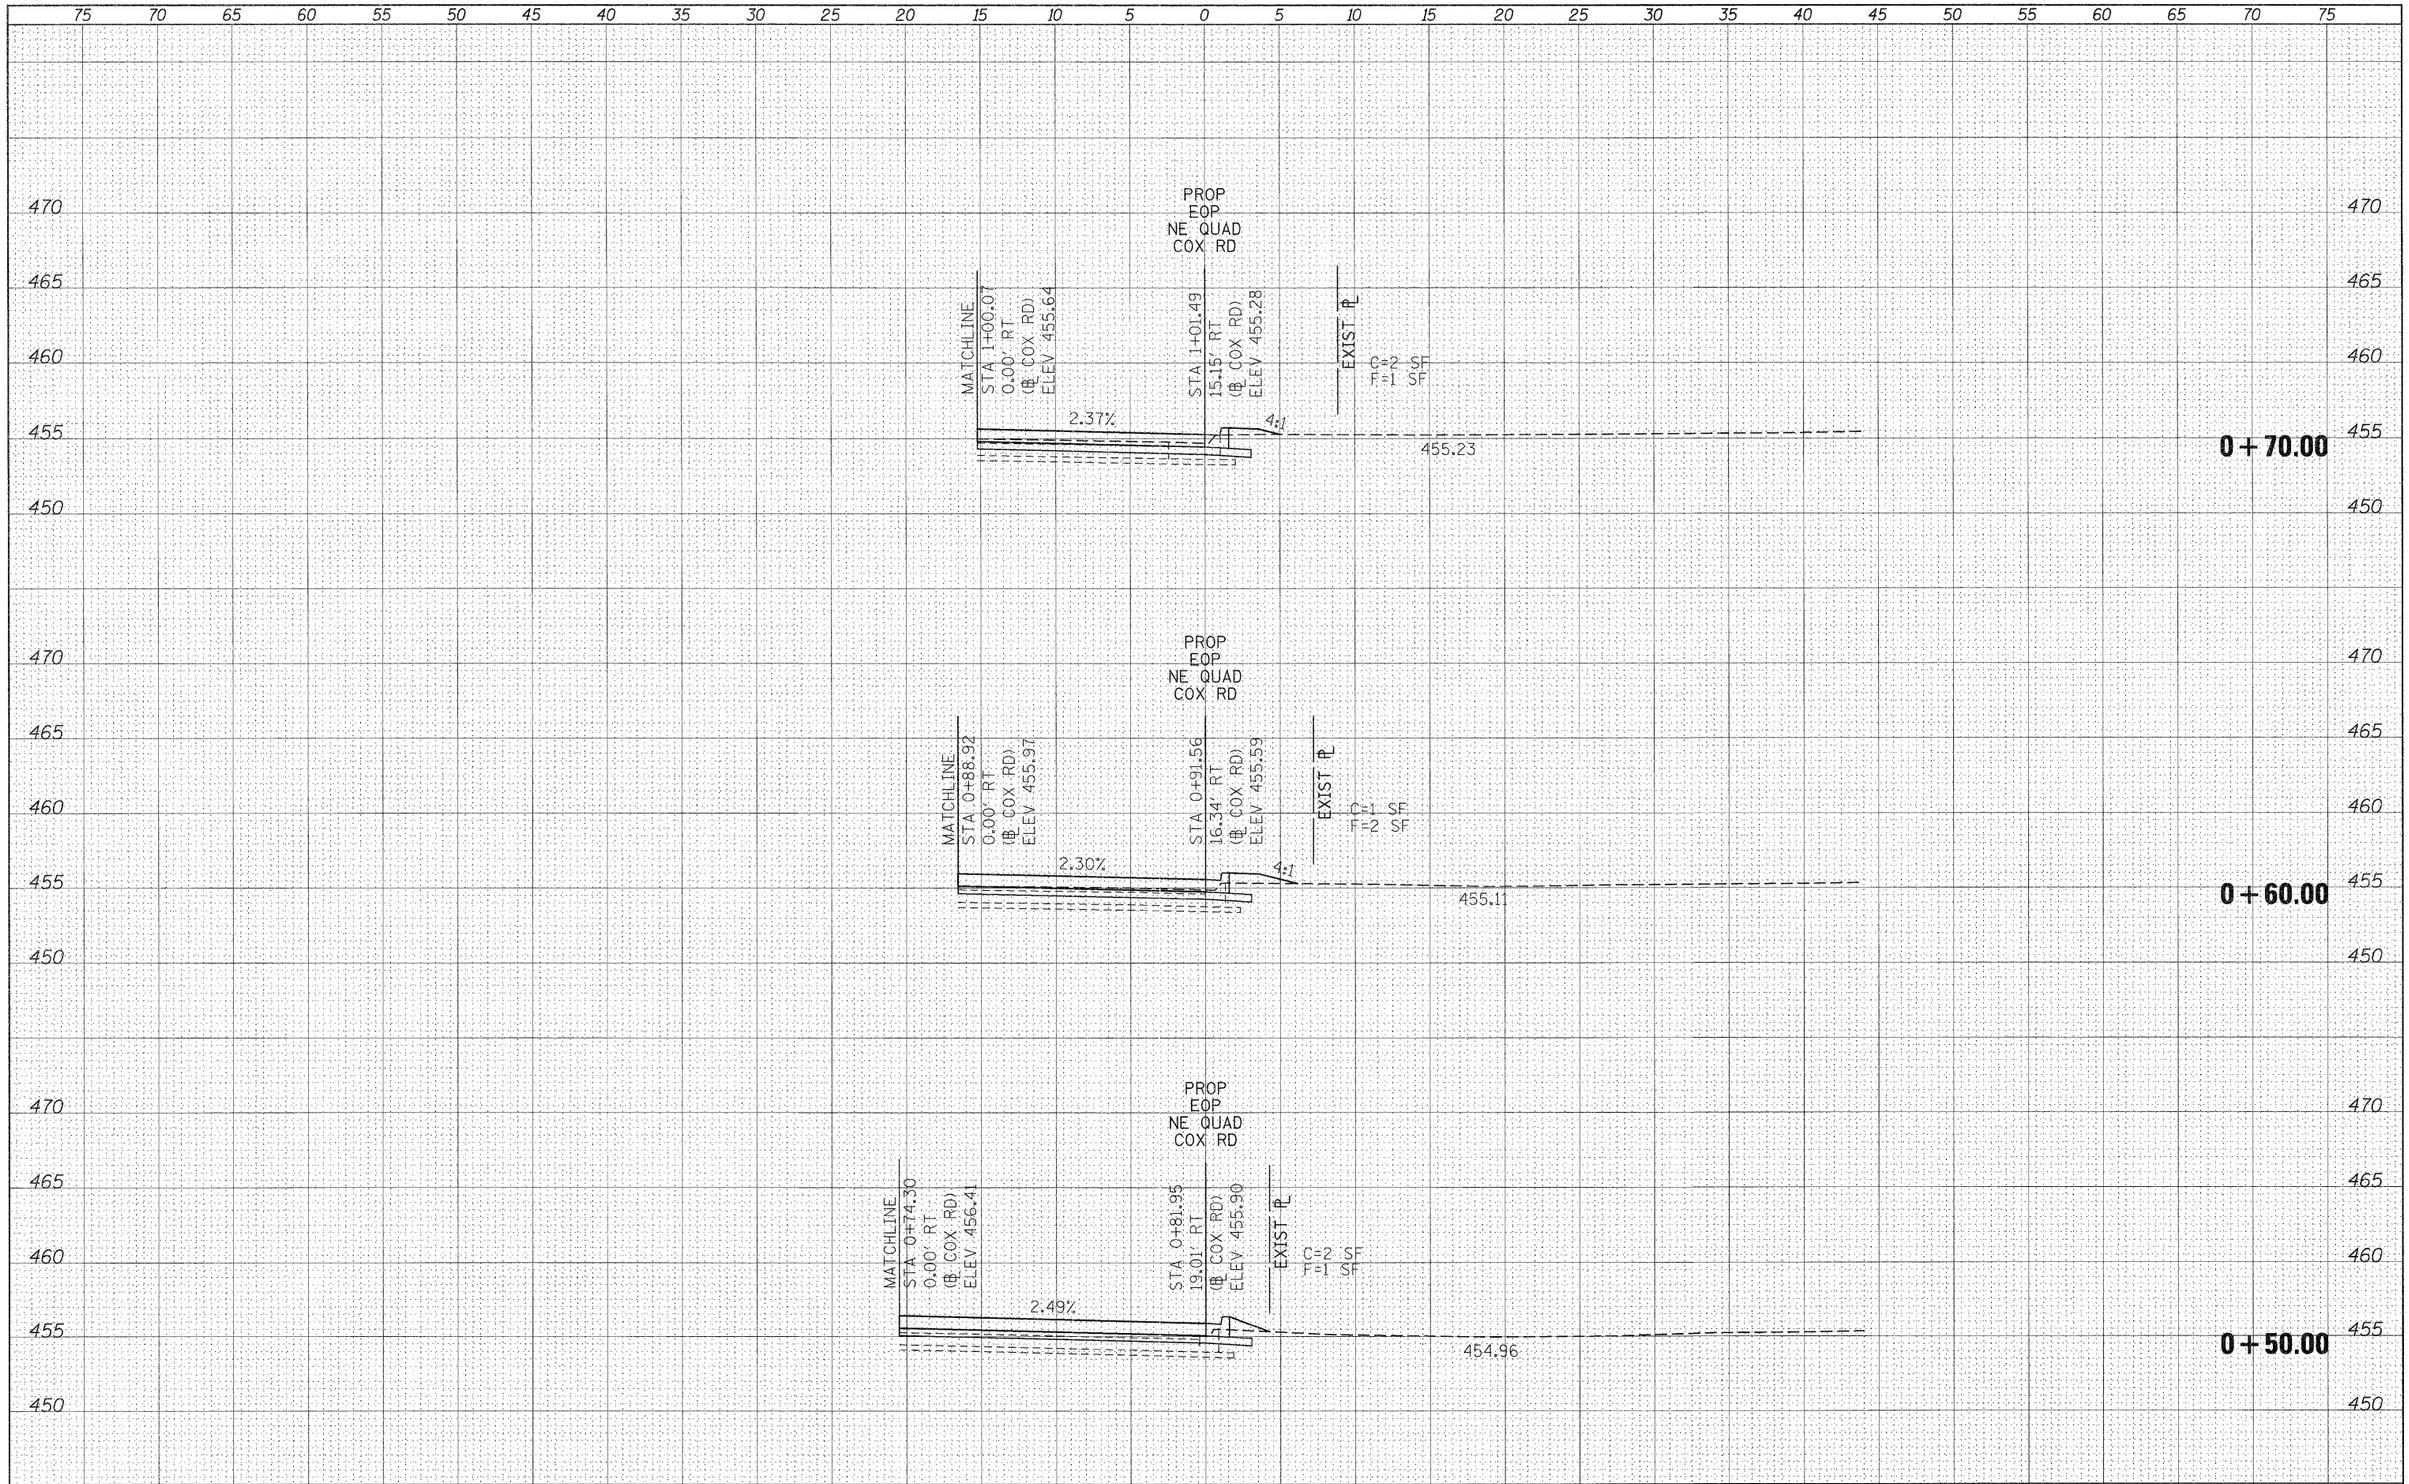

FINAL SURVEY	BY	DATE
SURVEYED		
PLOTTED		
NOTE BOOK TEMPLATE		
NO. AREAS		
AREAS CHECKED		

ORIGINAL SURVEY	BY	DATE
SURVEYED		
PLOTTED		
NOTE BOOK TEMPLATE		
NO. AREAS		
AREAS CHECKED		

FILE NAME = c:\pw_work\pwidot\knightsm\d0157472\78155-sht-xsc-rad112.dgn	USER NAME = knightsm	DESIGNED -	REVISED -
		DRAWN -	REVISED -
	PLOT SCALE = 5.2000 ' / IN.	CHECKED -	REVISED -
	PLOT DATE = 3/21/2011	DATE -	REVISED -

STATE OF ILLINOIS
DEPARTMENT OF TRANSPORTATION

COX STREET
NE QUADRANT CROSS SECTIONS

SCALE: | SHEET NO. OF SHEETS | STA. +50.00 TO STA. +70.00

F.A. RTE.	SECTION	COUNTY	TOTAL SHEETS	SHEET NO.
331	(IX-1)R-1,RS-2,N-2,TS-3	WILLIAMSON	167	154

CONTRACT NO. 78155

ILLINOIS FED. AID PROJECT