CONTRACT NO. 89596

| F.A. RTE. | SECTION | COUNTY | TOTAL SHEETS | SHEET NO. |
|---|---|---|---|---|
| 358 | 86-00075-04-PV | WOODFORD | 33 | 18 |
| STA. | | TO STA. | | |
| FED. ROAD DIST. NO. | ILLINOIS | FED. AID PROJECT | | |

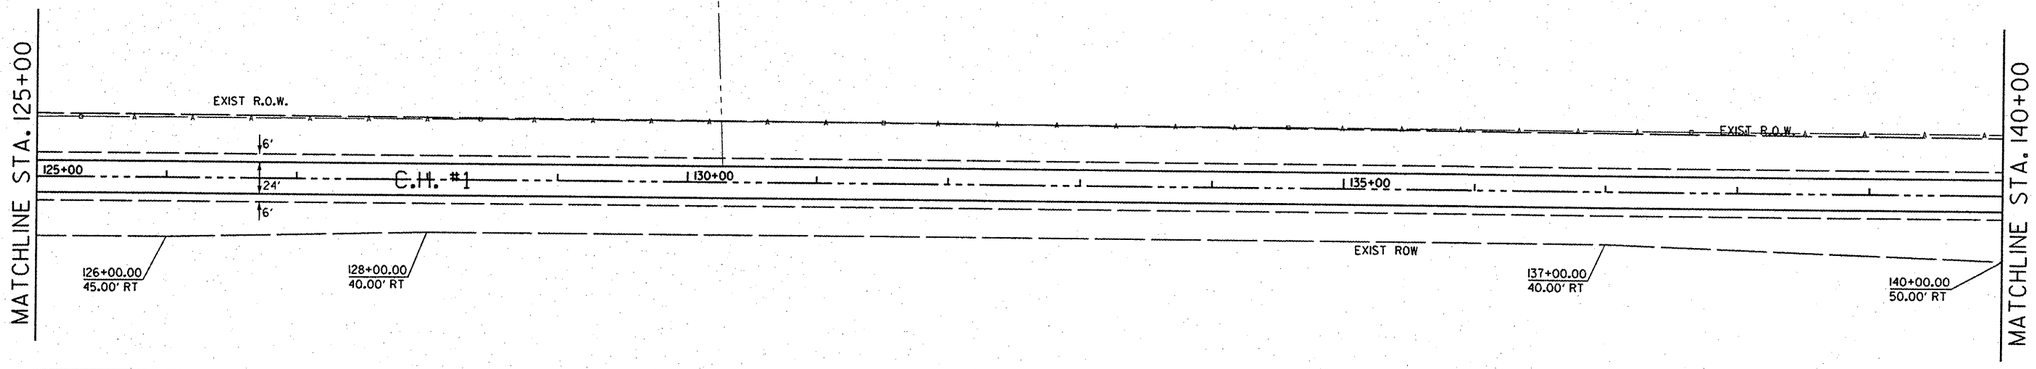


-PROPOSED MAILBOX TURNOUT
X -PROPOSED PRIVATE ENTRANCE
X -PROPOSED FIELD ENTRANCE

N

H. SCALE: 1" = 50'
V. SCALE: 1" = 5'

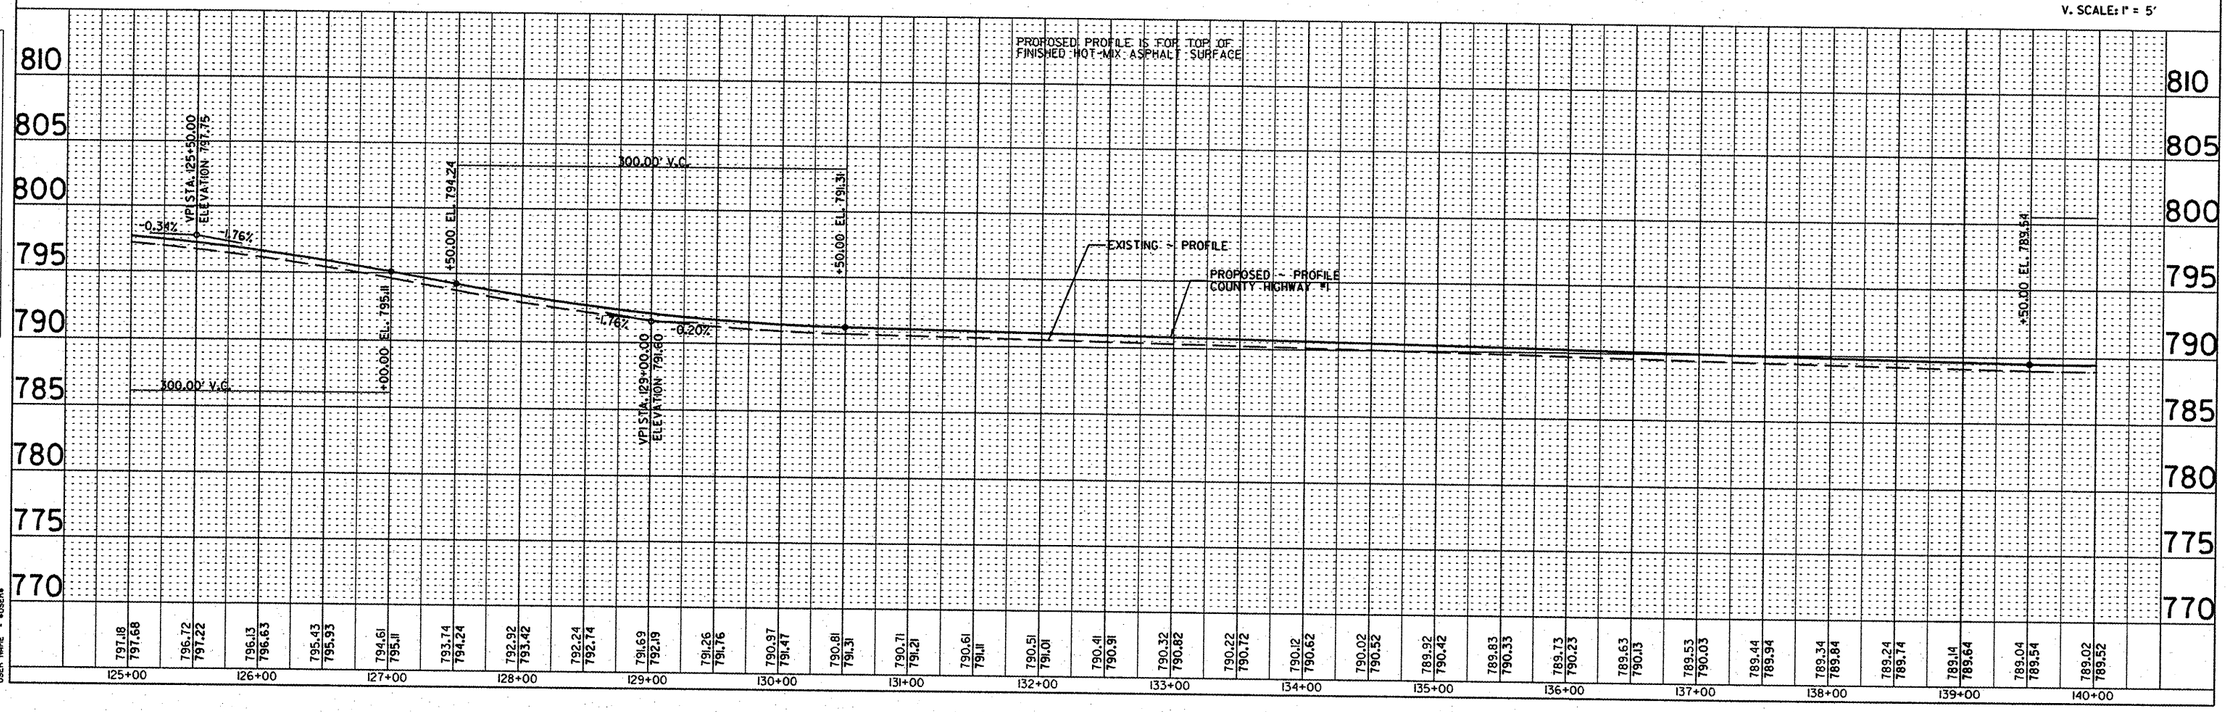


PLAN
NOTE BOOK NO.
SURVEYED
PLOTTED
ALIGNMENT CHECKED
R.I. OF WAY CHECKED
CADD FILE NAME
BY
DATE

PROFILE
NOTE BOOK NO.
SURVEYED
PLOTTED
GRADES CHECKED
B.M. NOTED
STRUCTURE NOTATNS CHKD
BY
DATE

PLOT DATE = $DATE$
FILE NAME = $FILEL$
PLOT SCALE = $SCALE$
USER NAME = $USER$

C.H. #1 PLAN & PROFILE