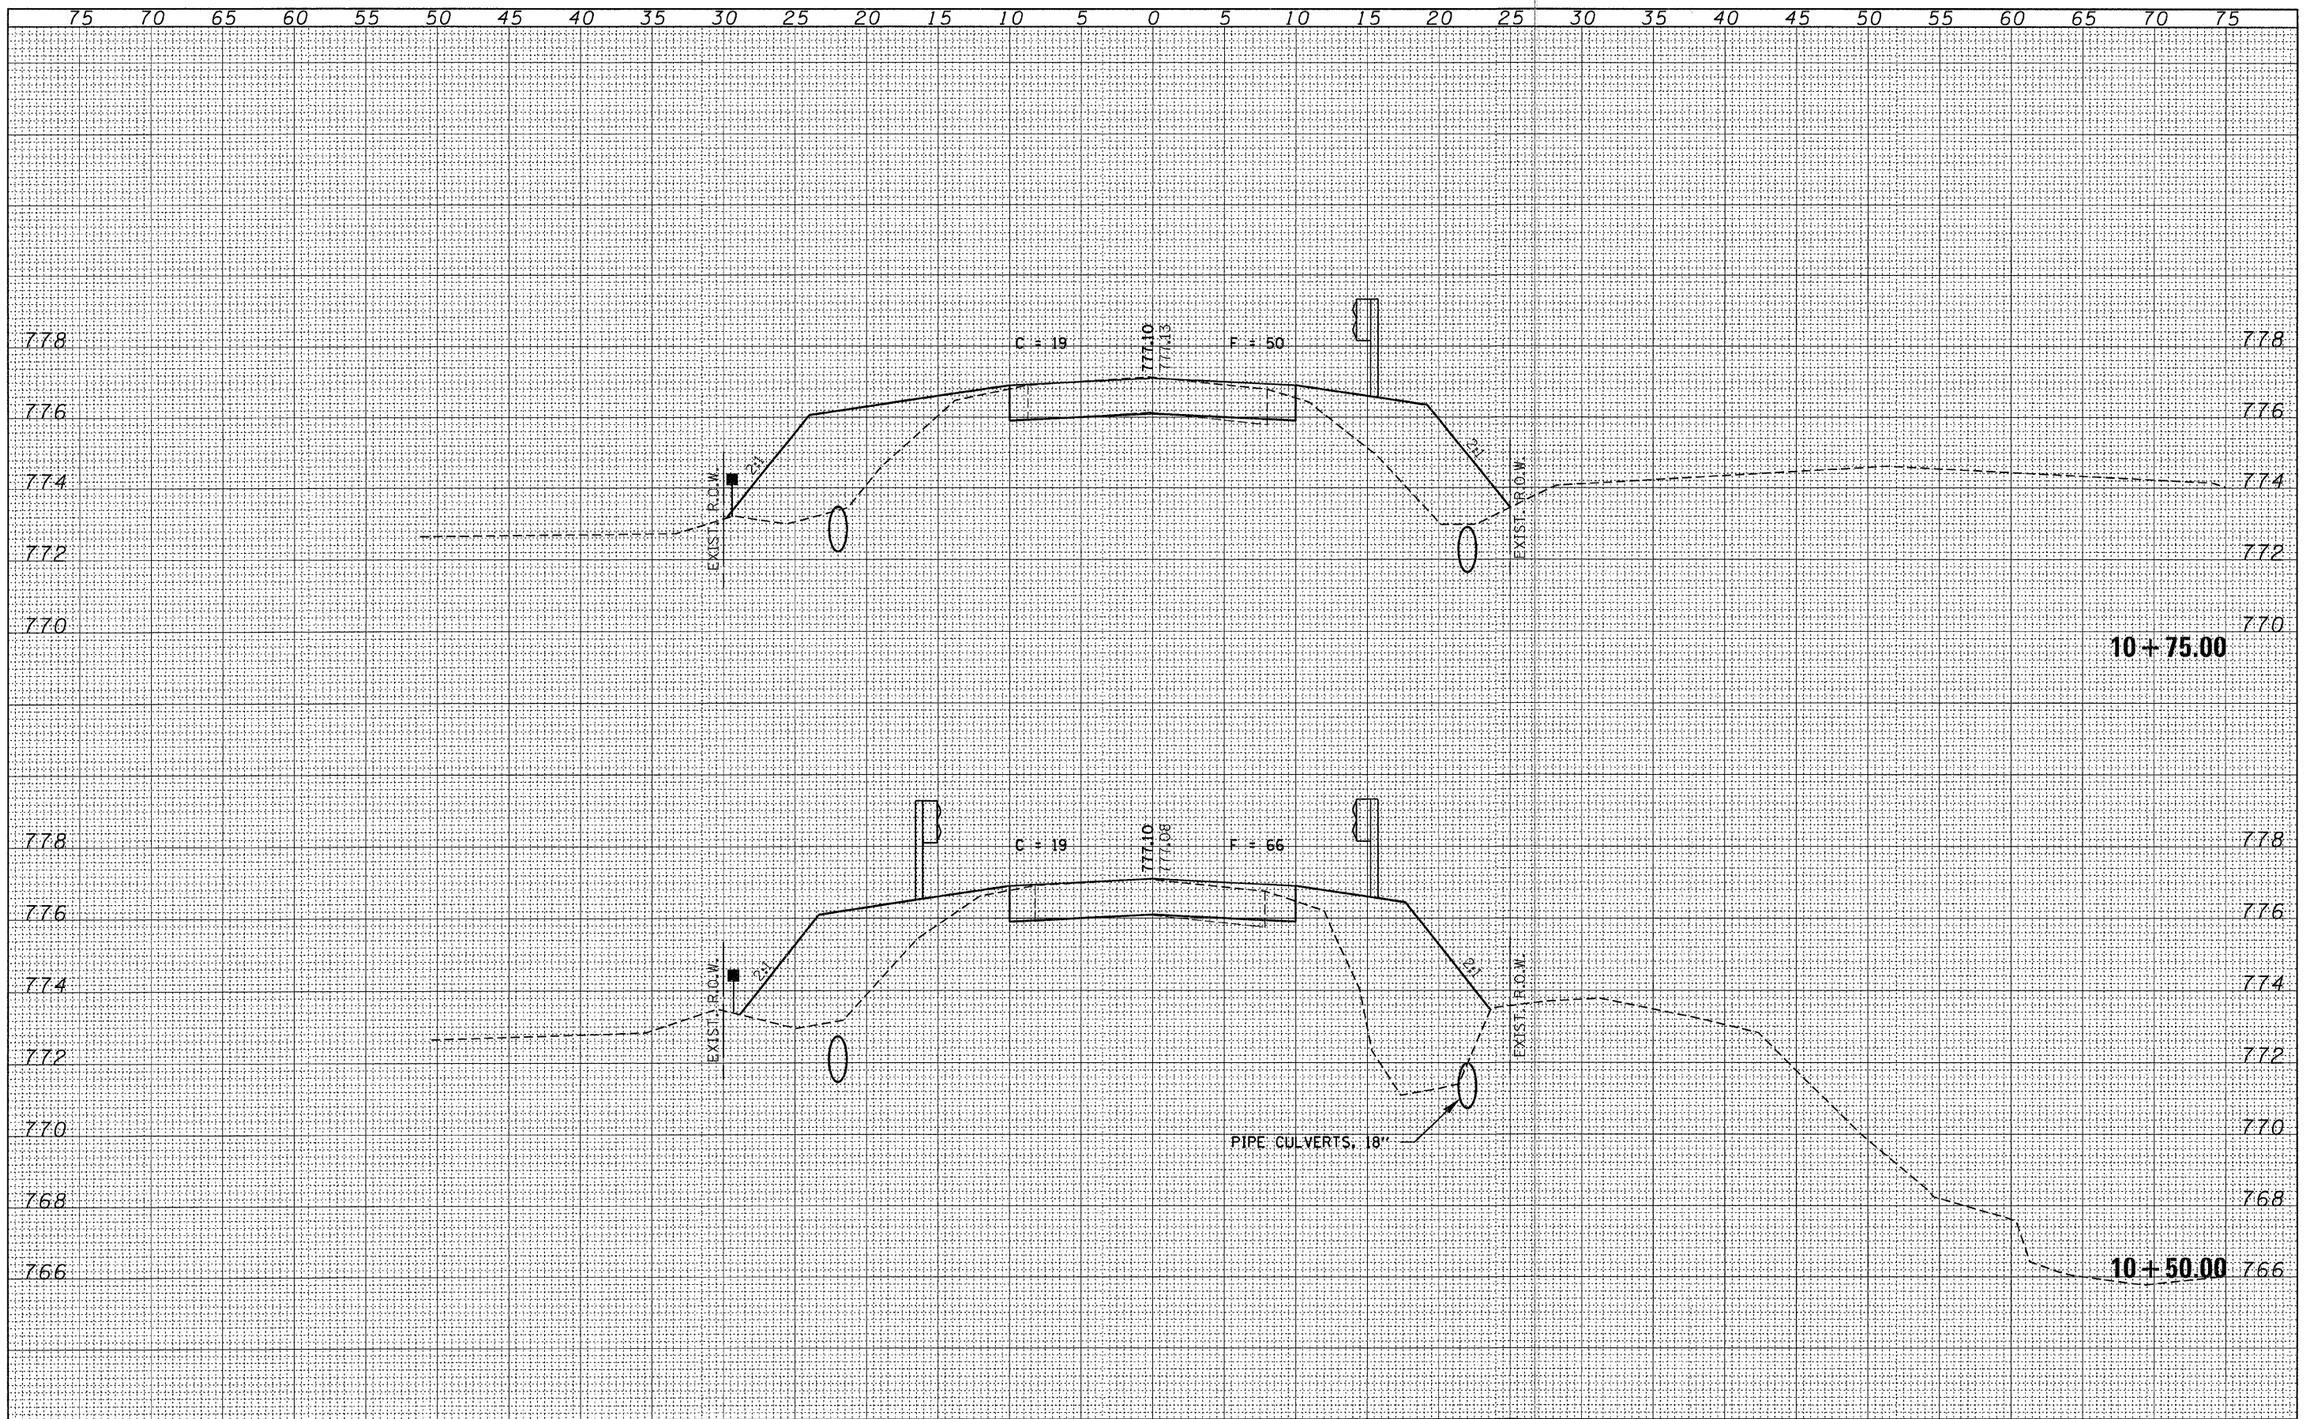

FINAL SURVEY	BY	DATE
SURVEYED		
PLOTTED		
NOTE BOOK TEMPLATE		
AREAS		
NO. AREAS CHECKED		

ORIGINAL SURVEY	BY	DATE
SURVEYED		
PLOTTED		
NOTE BOOK TEMPLATE		
AREAS		
NO. AREAS CHECKED		

FILE NAME = 10Ø353-sht-sxs.dgn

USER NAME =

PLOT SCALE =

PLOT DATE = 3/2/2Ø11

DESIGNED - A.S.L.	REVISED -		
DRAWN - D.T.M.	REVISED -		
CHECKED - S.W.M.	REVISED -		
DATE - 02/17/11	REVISED -		

HAMPTON, LENZINI AND RENWICK, INC.
3305 STEVENSON DRIVE, SUITE 201
SPRINGFIELD, ILLINOIS 62703
ILLINOIS PROFESSIONAL DESIGN FIRM
LS / PE / SE CORP. 184.000959

STATE OF ILLINOIS
McLEAN COUNTY HIGHWAY DEPARTMENT

STATION CROSS SECTIONS
1700N ROAD

SCALE: H5:V2 | SHEET NO. OF SHEETS | STA. 10+50.00 TO STA. 10+75.00

T.R.	SECTION	COUNTY	TOTAL SHEETS	SHEET NO.
221A	10-07133-00-BR	McLEAN	19	9
BLUE MOUND ROAD DISTRICT		CONTRACT NO. 91455		
ILLINOIS	FED. AID PROJECT BROS-0113(034)			