PLAN

SURVEYED	
PLOTTED	
ALIGNMENT CHECKED	
GRADES CHECKED	
AS-BUILT NOTATNS ADDED	
CADD FILE NAME	
NOTE BOOK	
NO.	

DATE	BY

PROFILE

SURVEYED	
PLOTED	
GRADES CHECKED	
AS-BUILT NOTATNS CHKD	
STRUCTURE NOTATNS CHKD	
NOTE BOOK	
NO.	

DATE	BY

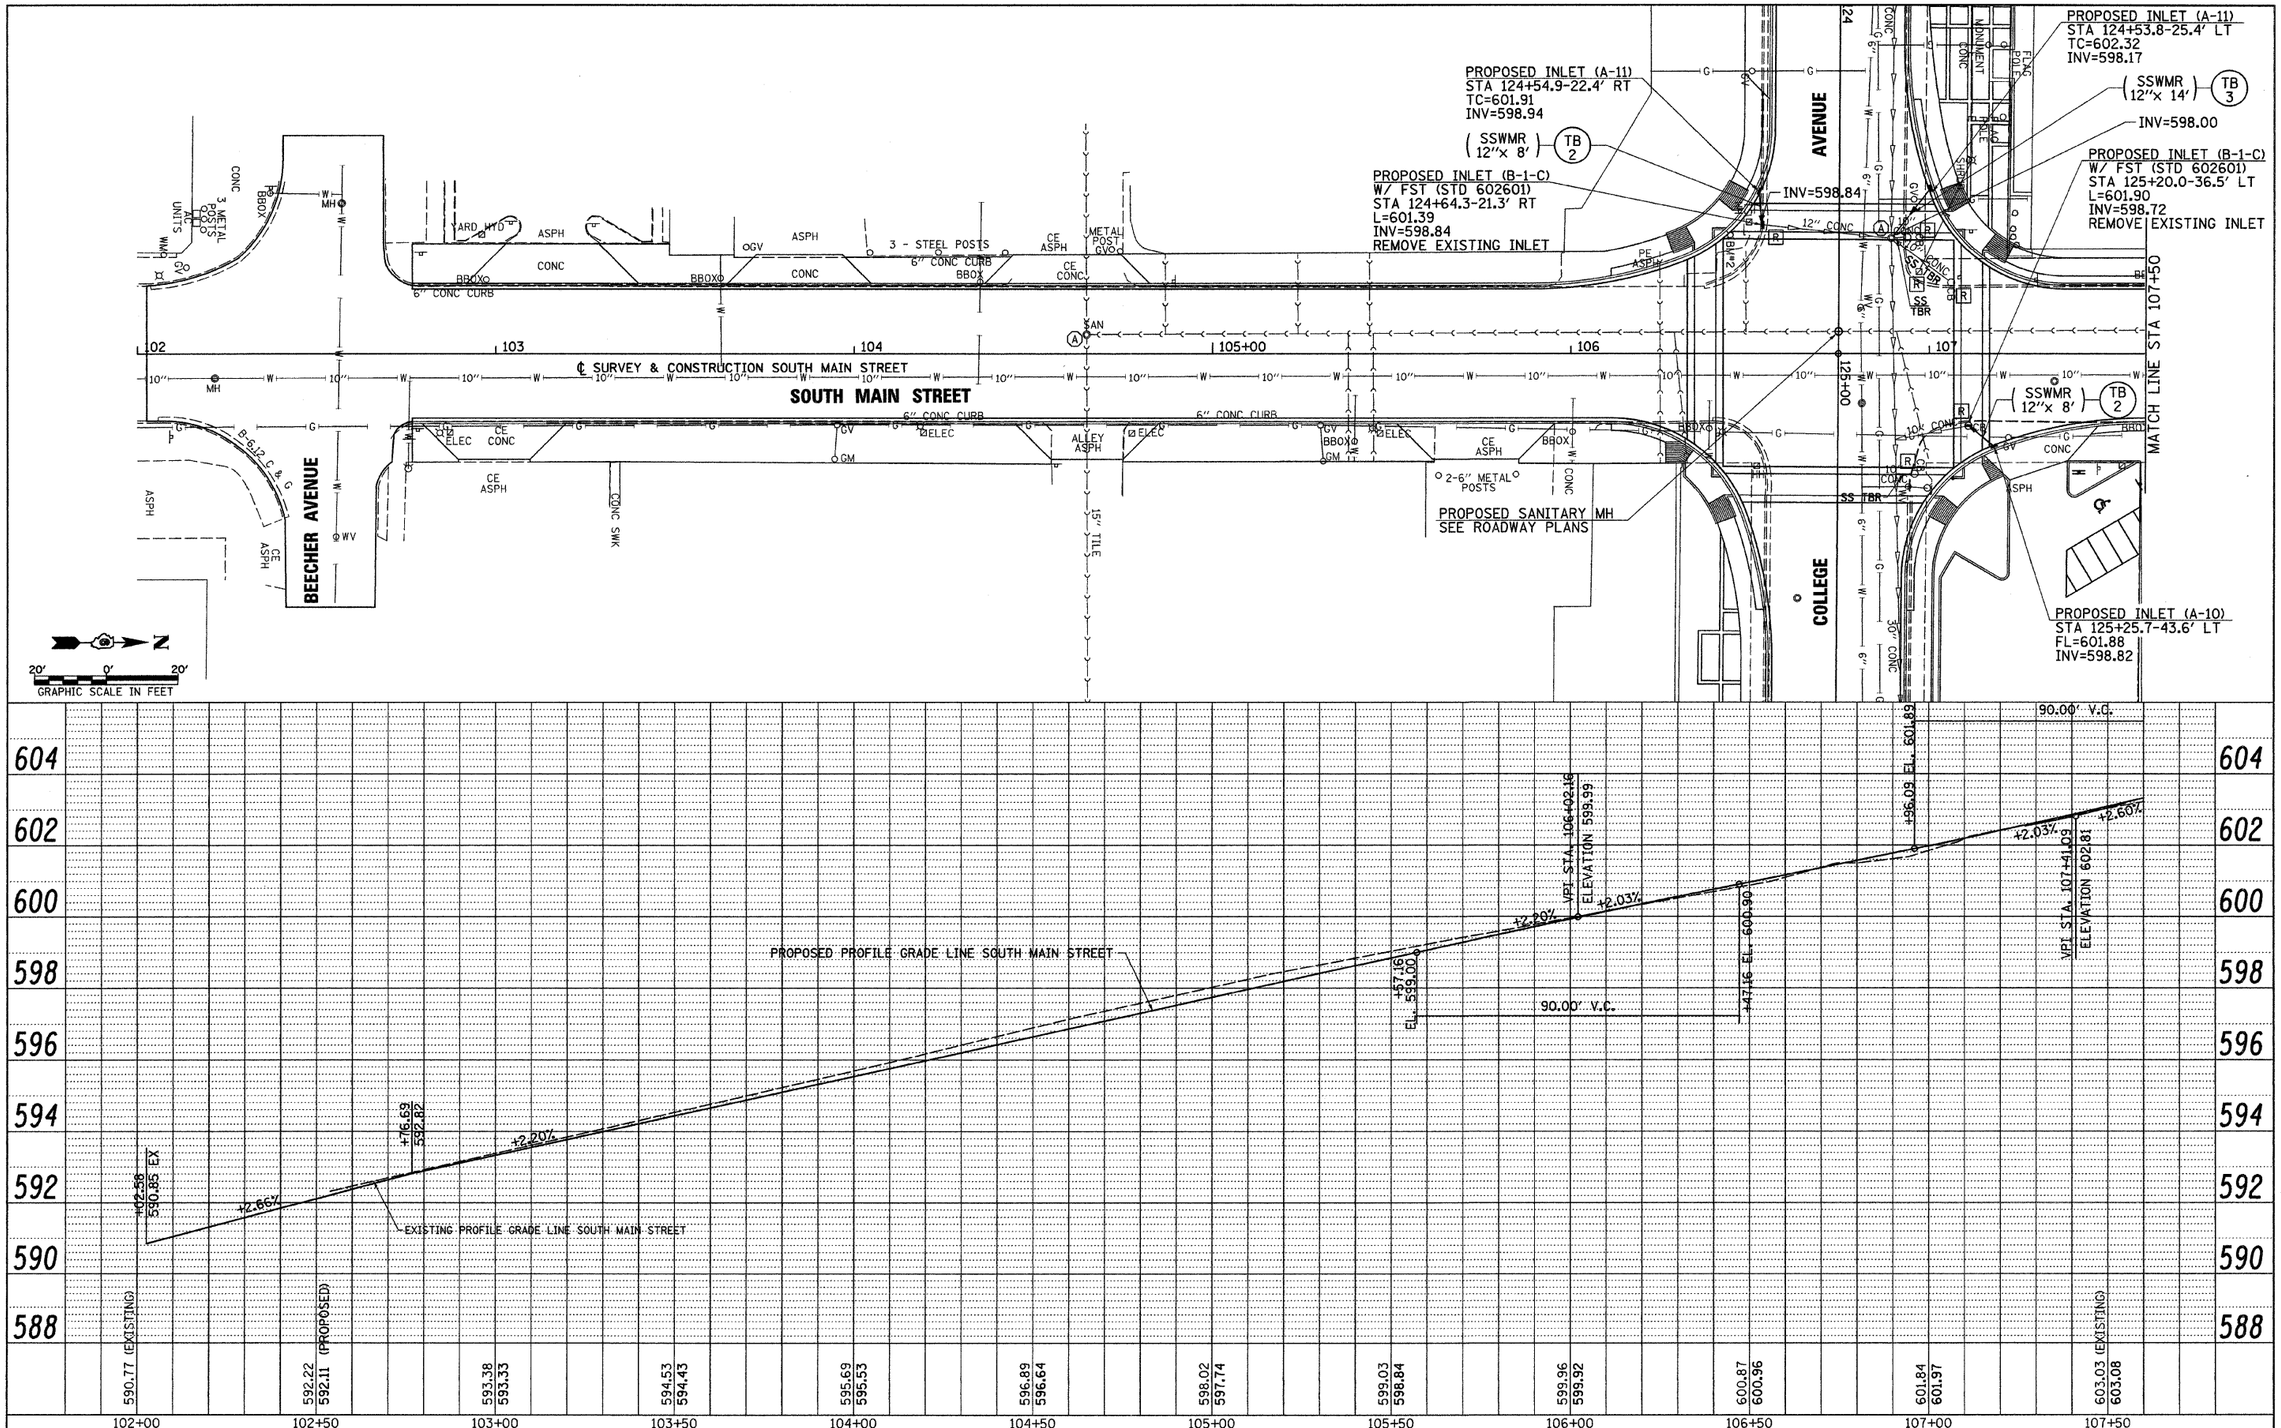

FILE NAME =	USER NAME = jolson	DESIGNED - JRB	REVISED -
v:\transportation\2893\SMAINDRAINPP1.dgn		DRAWN - JMO	REVISED -
	PLOT SCALE = 20.0000 ' / IN.	CHECKED - JRB	REVISED -
	PLOT DATE = 2/23/2011	DATE - 2/22/11	REVISED -

STATE OF ILLINOIS
DEPARTMENT OF TRANSPORTATION

CITY OF JACKSONVILLE DOWNTOWN STREETS CONSTRUCTION
SOUTH MAIN STREET DRAINAGE PLAN & PROFILE SHEET

SCALE: 1" = 20' | SHEET NO. OF SHEETS | STA. 102+02.58 TO STA. 107+50.00

F.A. RTE.	SECTION	COUNTY	TOTAL SHEETS	SHEET NO.
N/A	10-00121-01-PV	MORGAN	77	27
		CONTRACT NO. 93547		
FED. ROAD DIST. NO.	ILLINOIS	FED. AID PROJECT		