SEC 20, T15N, R10W, 3RD PM

SEC 21, T15N, R10W, 3RD PM

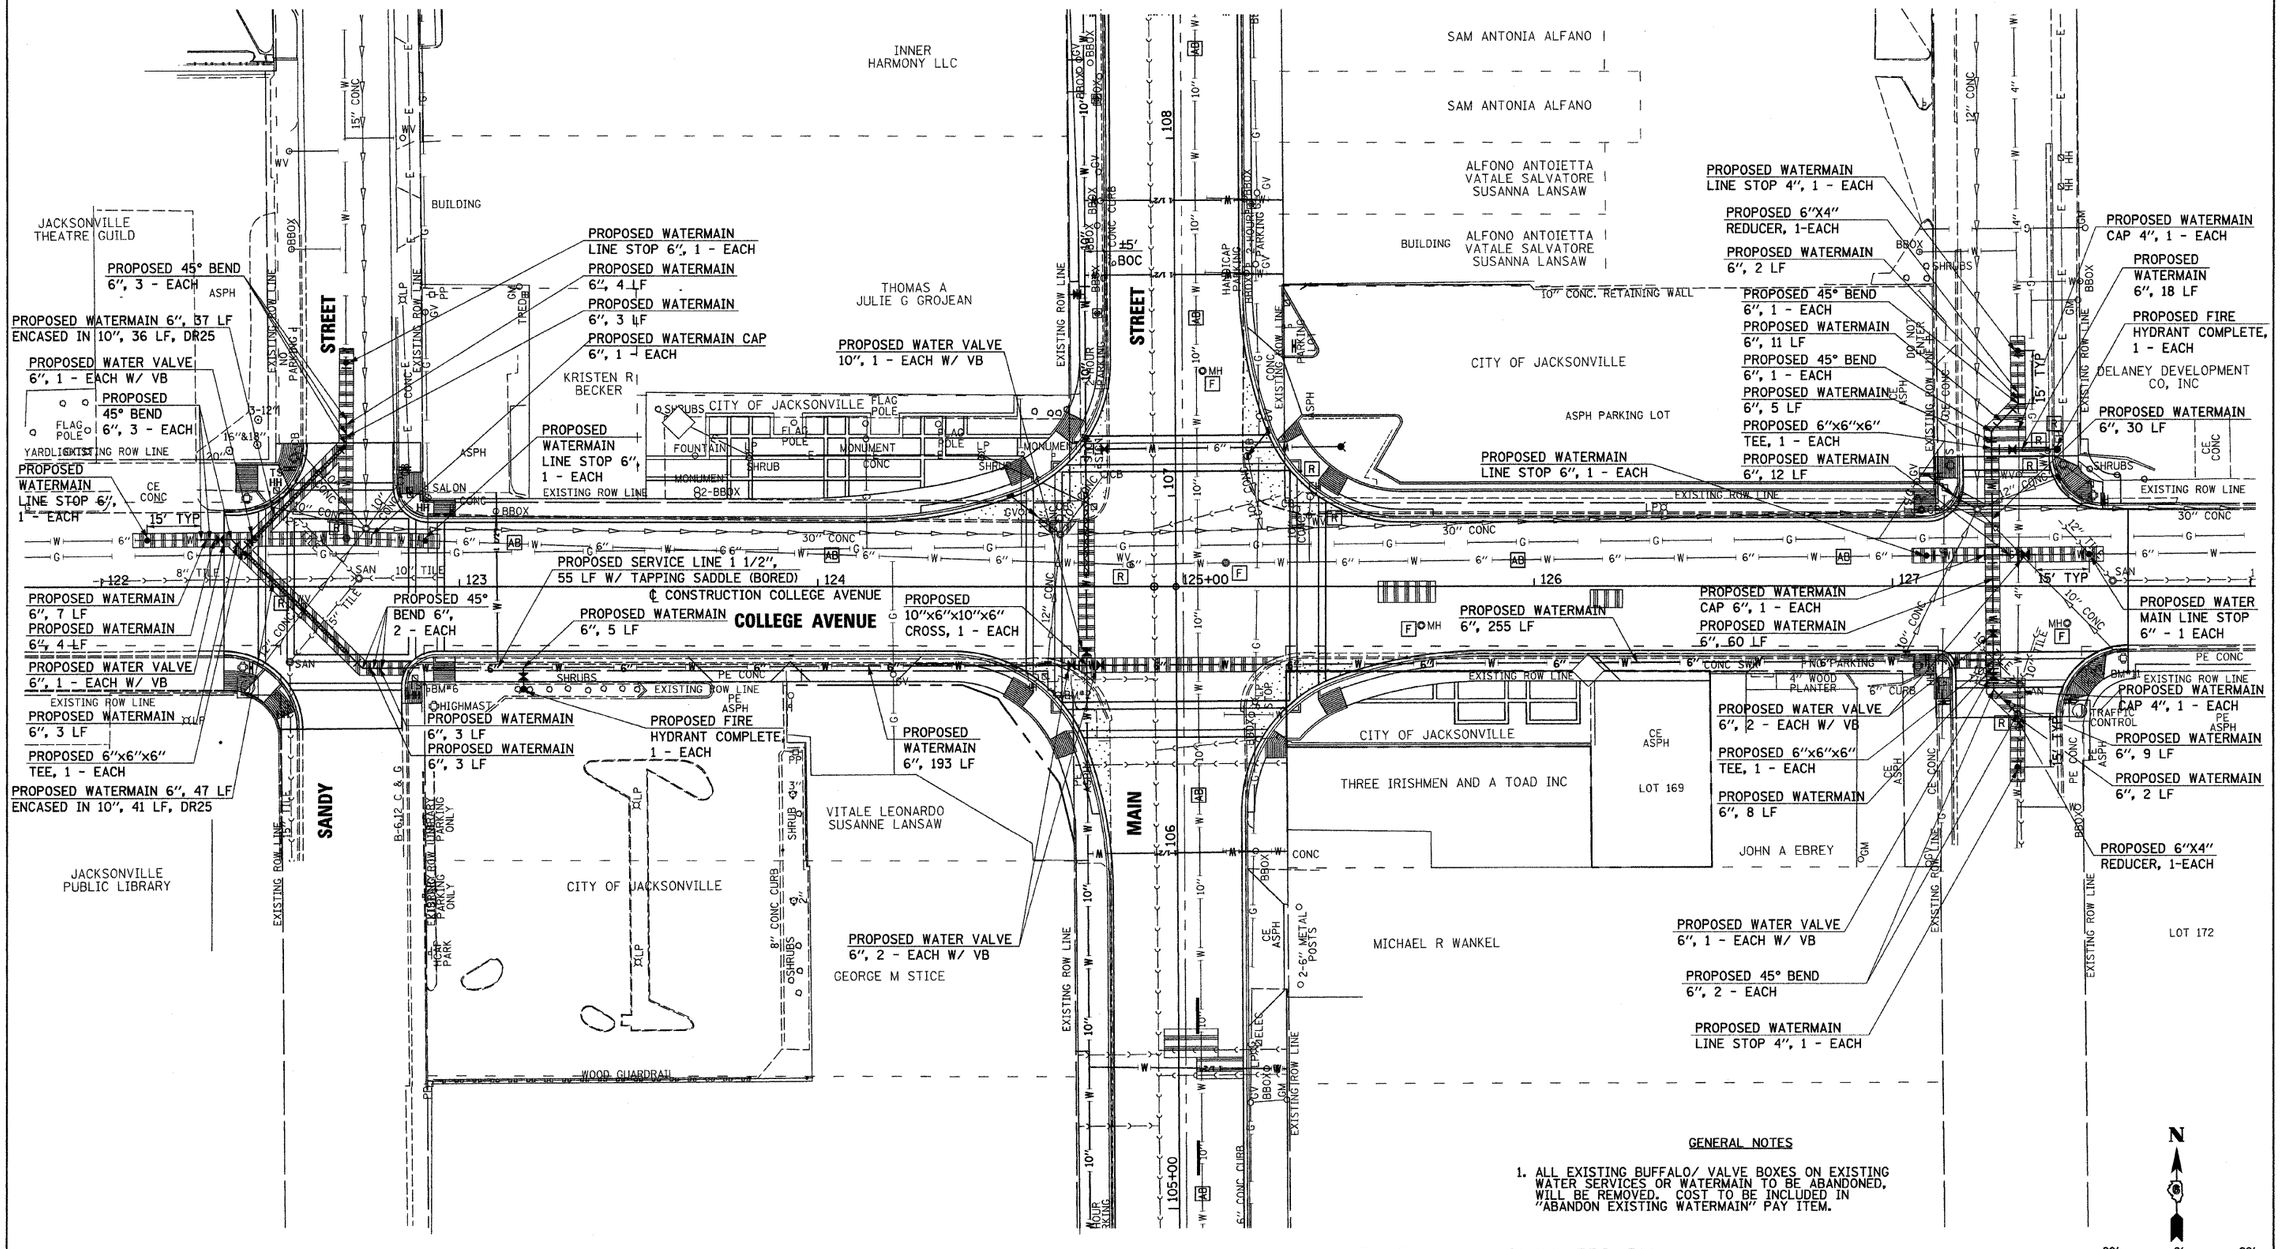

SEC 20, T15N, R10W, 3RD PM

SEC 21, T15N, R10W, 3RD PM

GENERAL NOTES

1. ALL EXISTING BUFFALO/ VALVE BOXES ON EXISTING WATER SERVICES OR WATERMAIN TO BE ABANDONED, WILL BE REMOVED. COST TO BE INCLUDED IN "ABANDON EXISTING WATERMAIN" PAY ITEM.

FILE NAME = v:\transportation\2954\CollegeWMplan1.dgn	USER NAME = jolson	DESIGNED - JRB	REVISED -	STATE OF ILLINOIS DEPARTMENT OF TRANSPORTATION	CITY OF JACKSONVILLE DOWNTOWN STREETS RECONSTRUCTION COLLEGE AVENUE WATER MAIN PLAN SHEET	F.A. RTE.	SECTION	COUNTY	TOTAL SHEETS	SHEET NO.
		DRAWN - JMO	REVISED -			N/A	10-00121-01-PV	MORGAN	77	32
	PLOT SCALE = 20.00 ' / IN.	CHECKED - JRB	REVISED -					CONTRACT NO. 93547		
	PLOT DATE = 2/23/2011	DATE - 2/22/11	REVISED -		SCALE: 1" = 20' SHEET NO. OF SHEETS STA. 122+36.44 TO STA. 127+65.79	FED. ROAD DIST. NO.	ILLINOIS	FED. AID PROJECT		