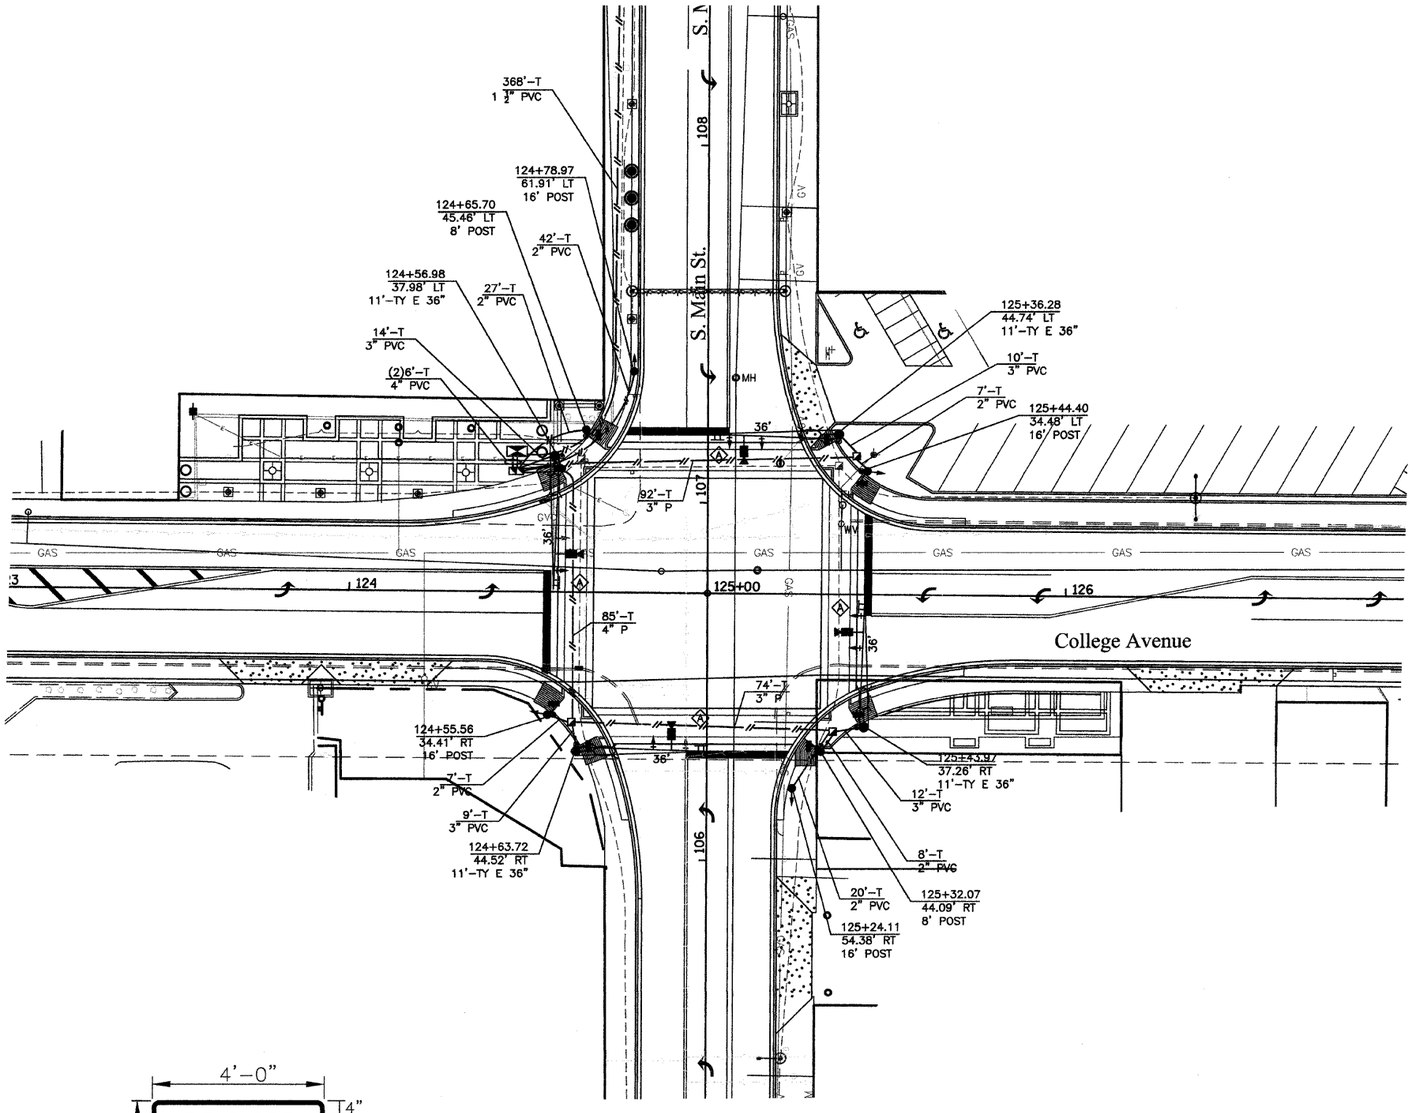

DETAIL Ⓐ

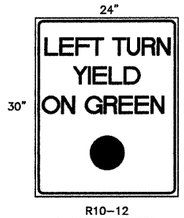

R10–12
1 EACH REQUIRED
SIGN PANEL–TYPE 1

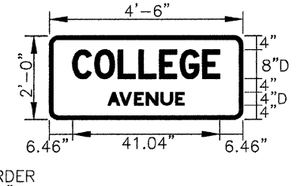

BORDER
R=2"
TH=1"

2 – EACH
NE & SW MAST ARM

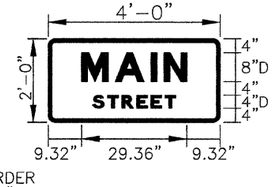

BORDER
R=2"
TH=1"

2 – EACH
NW & SE MAST ARM

FILE NAME = ⊕FILEL⊕	USER NAME = ⊕USER⊕	DESIGNED - EF	REVISED -
		DRAWN - MH	REVISED -
	PLOT SCALE = ⊕SCALE⊕	CHECKED - RS	REVISED -
	PLOT DATE = ⊕DATE⊕	DATE - 2/21/11	REVISED -

STATE OF ILLINOIS
DEPARTMENT OF TRANSPORTATION

CITY OF JACKSONVILLE DOWNTOWN STREETS CONSTRUCTION
SOUTH MAIN ST & COLLEGE AVE - TRAFFIC SIGNAL

SCALE: | SHEET NO. OF SHEETS | STA. TO STA.

F.A. RTE.	SECTION	COUNTY	TOTAL SHEETS	SHEET NO.
N/A	10-00121-01-PV	MORGAN	77	36
		CONTRACT NO. 93547		
		ILLINOIS FED. AID PROJECT		