F.A.U. ROUTE	SECTION	COUNTY	TOTAL SHEETS	SHEET NUMBER
9148	06-00059-00-PV 08-00059-01-PV	ST.CLAIR	61	50
STA. 978+71.62	TO	STA. 1032+57.37		
FEDERAL AID PROJECT		CONTRACT 97447		

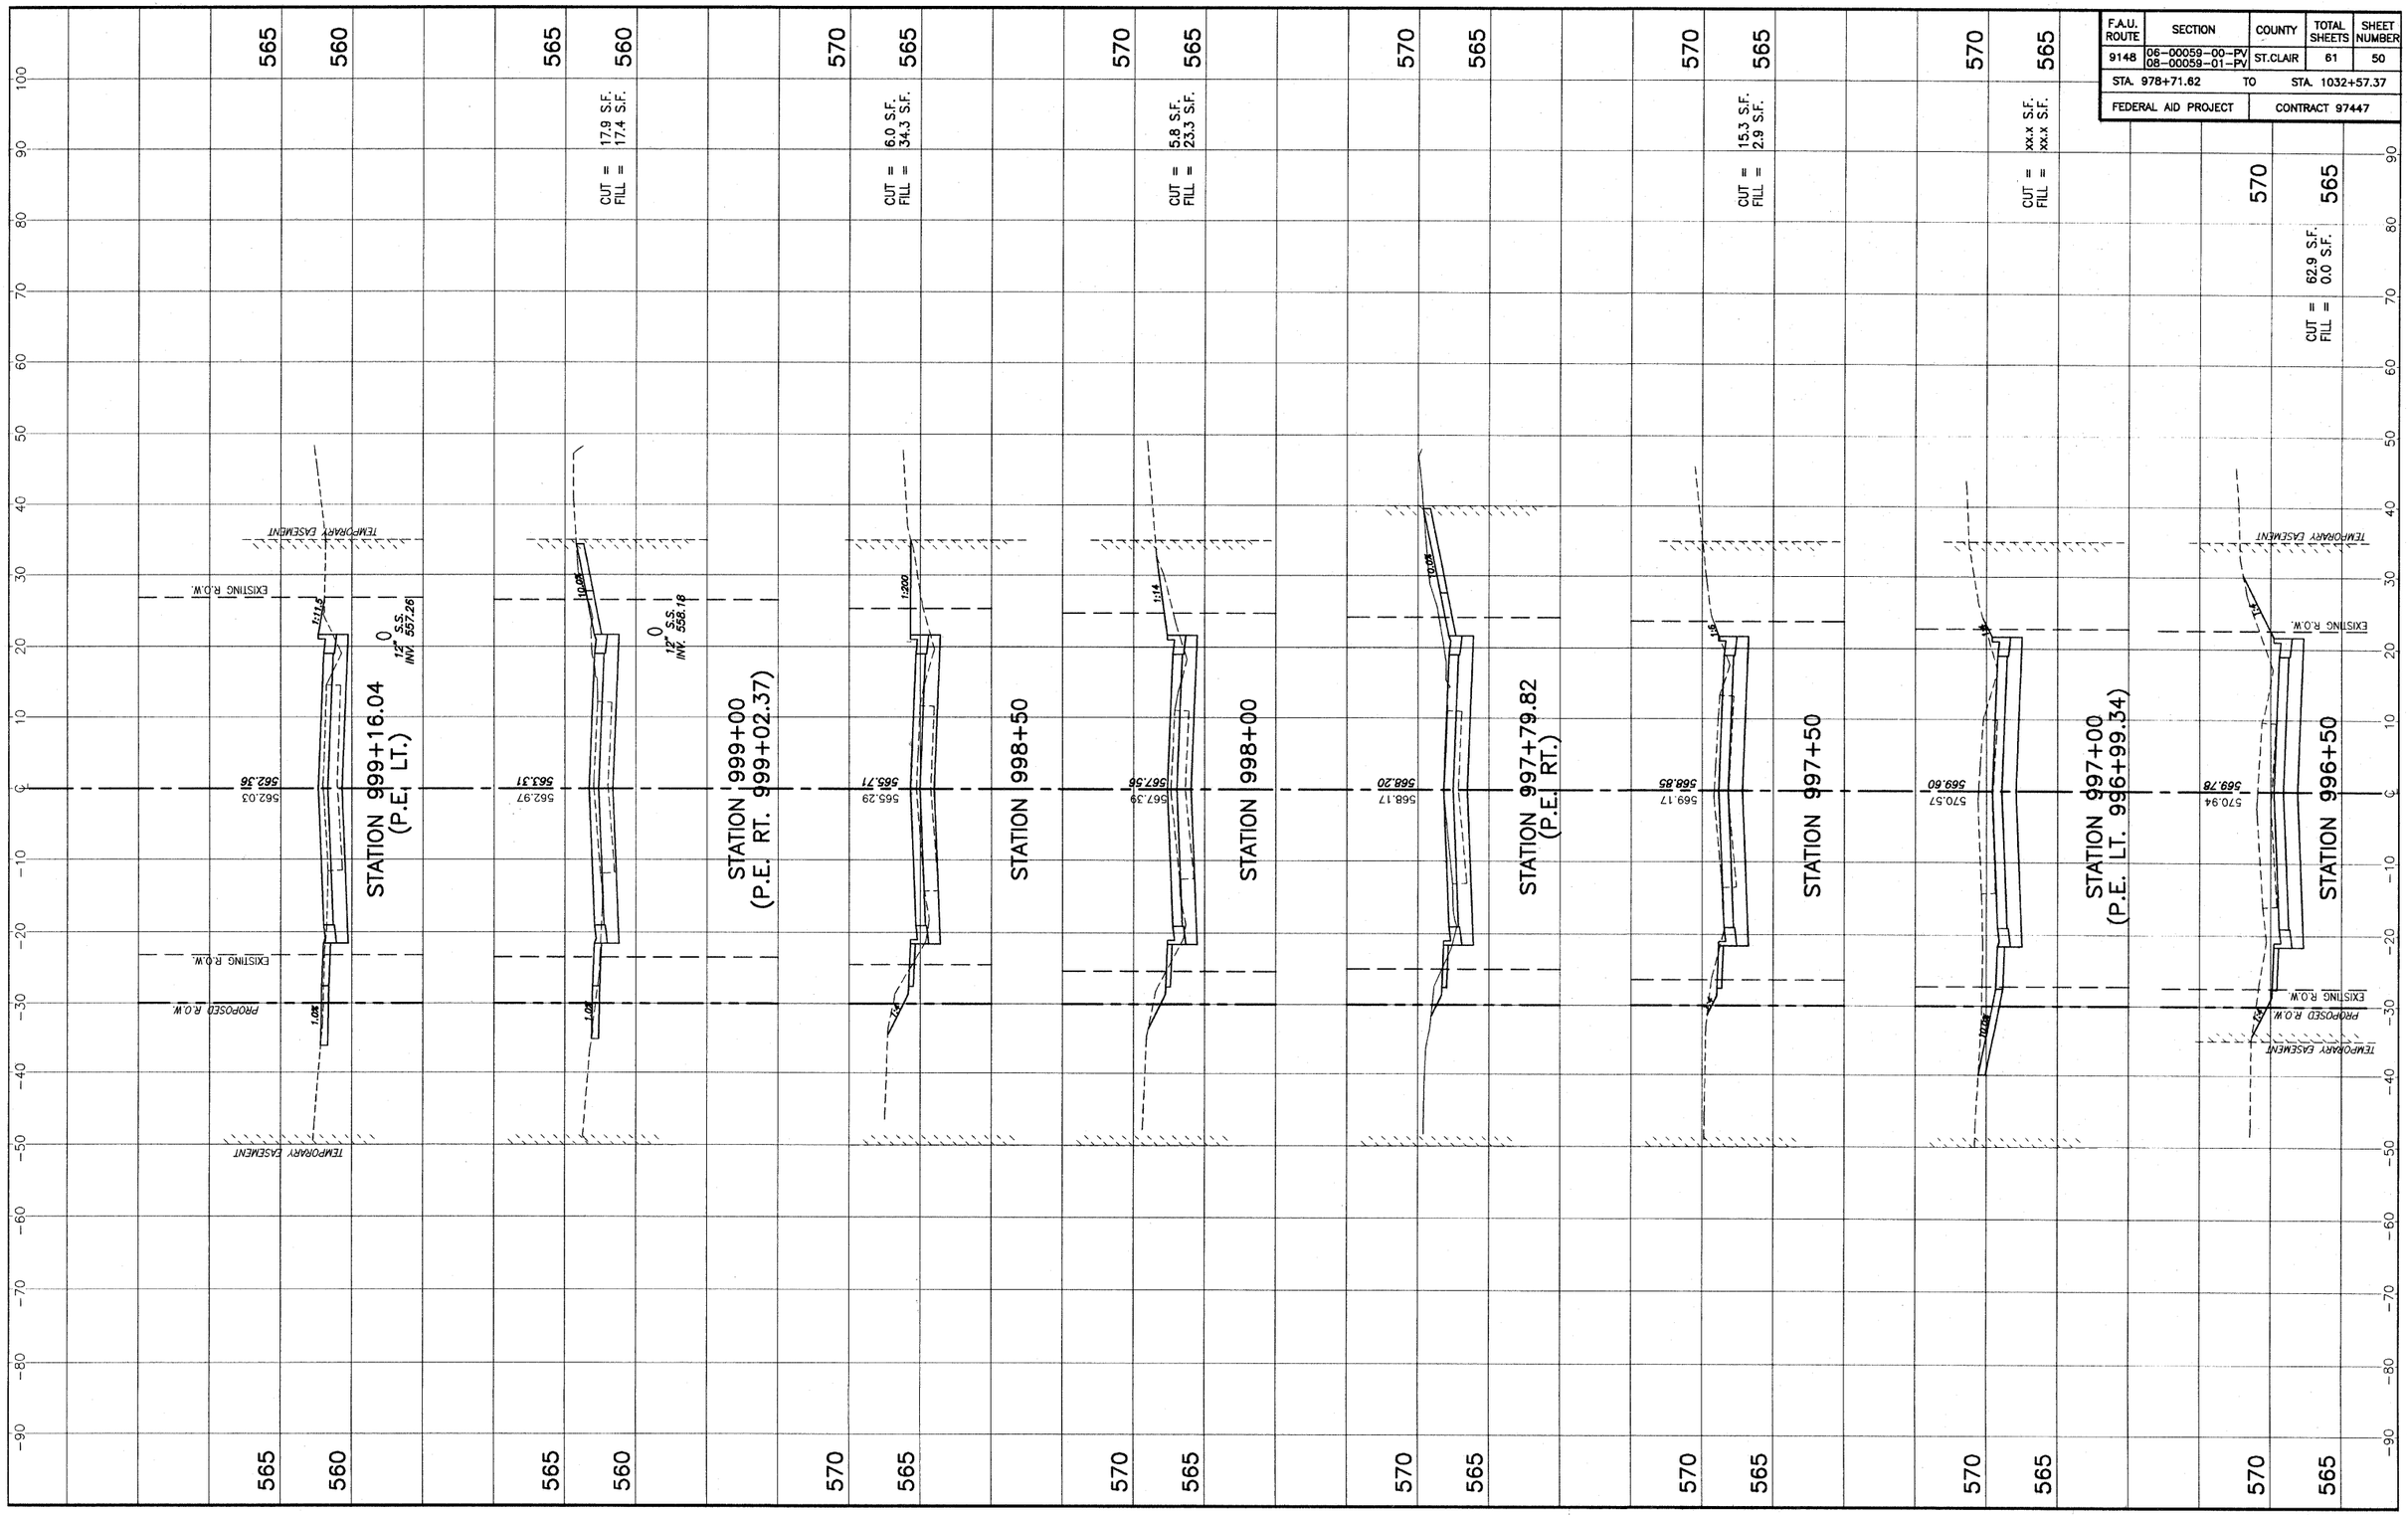

STA. 996+50 – STA. 999+16.04 CROSS SECTIONS MILBURN SCHOOL ROAD IMPROVEMENTS
ST. CLAIR COUNTY, ILLINOIS

K:\42008 - O'Fallon - Milburn School Road - Phase 2\Final_Shortcuts\CrossSections\42008_XS_51_XSections.dwg, 8/23/2010 10:33:21 AM, Plotted by M.A.L.