PARCEL NO.	NAME	ROW	TE	PE
519	WILLIAM STANHOUSE	0.086 ±		

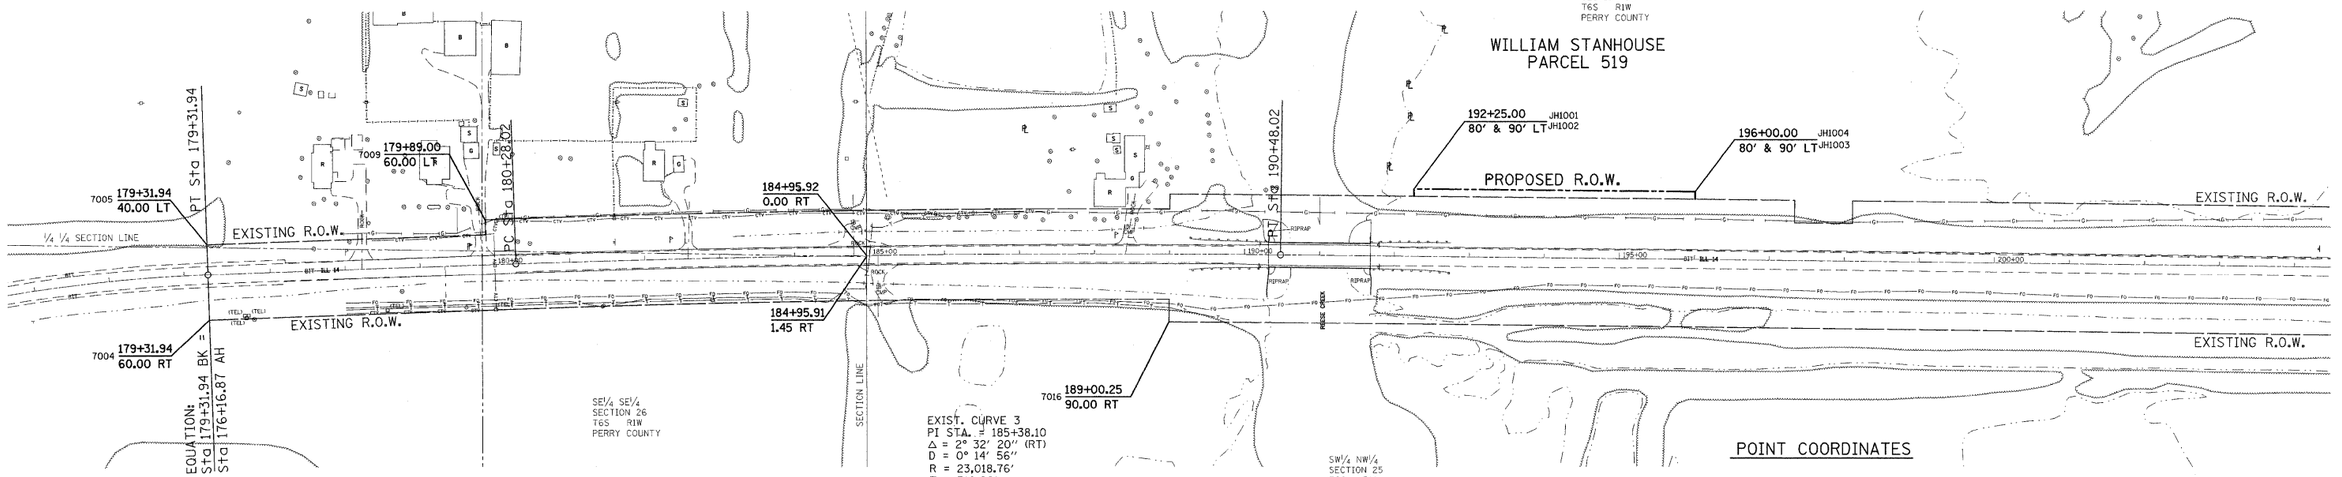

POINT COORDINATES

Pt JH1001	X 744043.6207	Y 477855.7569
Pt JH1002	X 744043.7331	Y 477865.7563
Pt JH1003	X 744418.7094	Y 477861.5420
Pt JH1004	X 744418.5970	Y 477851.5427

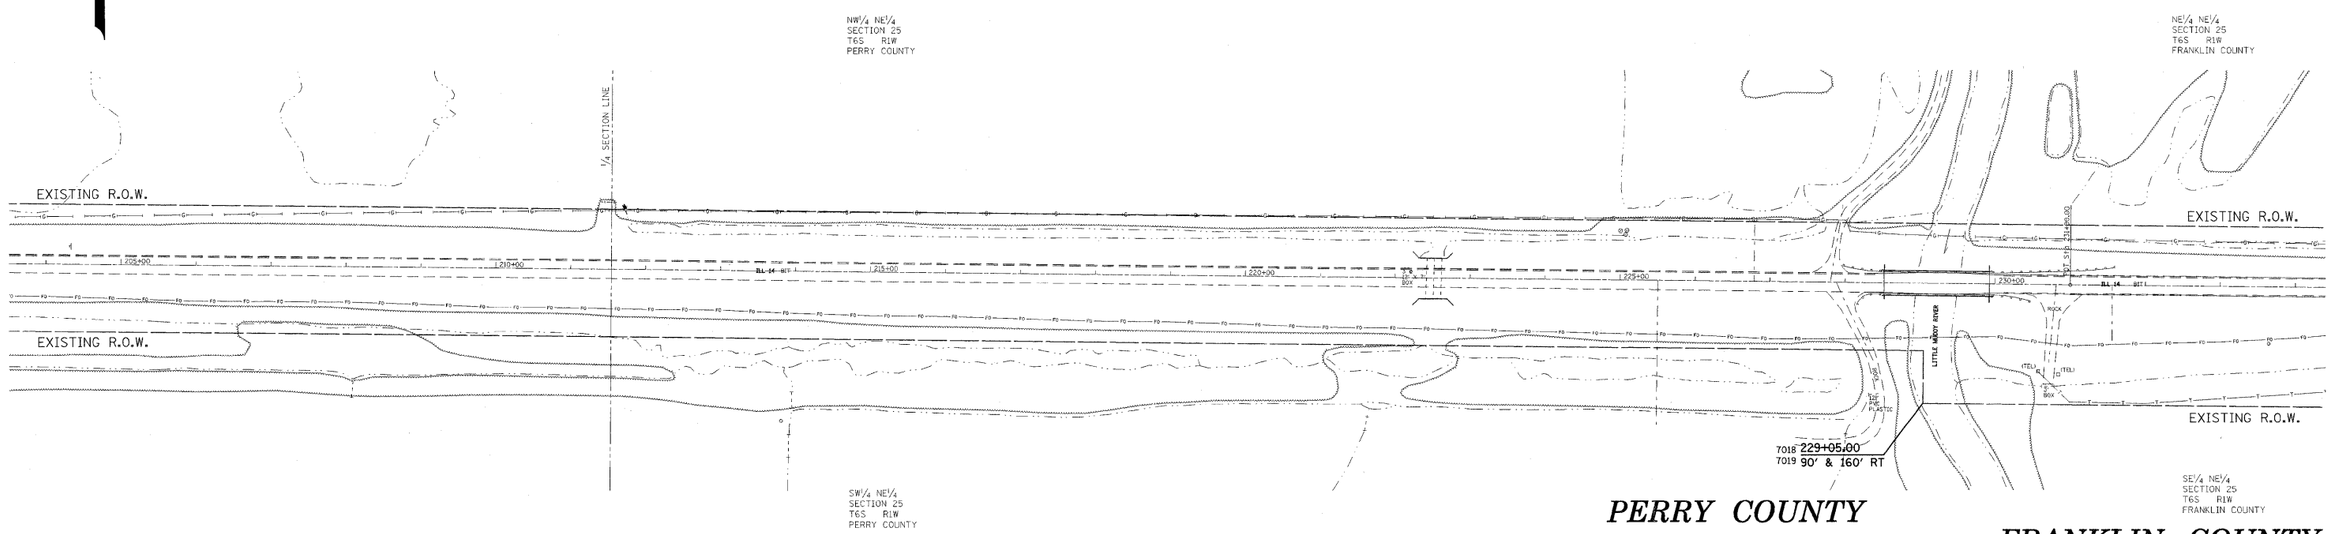

FILE NAME	USER NAME = headcn	DESIGNED -	REVISED -
c:\pw_work\pwidot\headcn\dms43654\r902202sht.dgn		DRAWN -	REVISED -
	PLOT SCALE = 100.0000 ' / IN.	CHECKED -	REVISED -
	PLOT DATE = 4/5/2011	DATE -	REVISED -

STATE OF ILLINOIS
DEPARTMENT OF TRANSPORTATION

RIGHT OF WAY PLANS

	PROJECT D901803	JOB NO. R-99-022-02
SCALE: 100	SHEET NO. 1 OF 6 SHEETS	STA. 179+00 TO STA. 234+00

F.A.P RTE.	SECTION	COUNTY	TOTAL SHEETS	SHEET NO.
869	(1-1,1,3,6)R-1,RS-3;(1,3,6)B-2	*	299	96
* FRANKLIN AND PERRY		CONTRACT NO. 98797		
FED. ROAD DIST. NO.	ILLINOIS	FED. AID PROJECT		