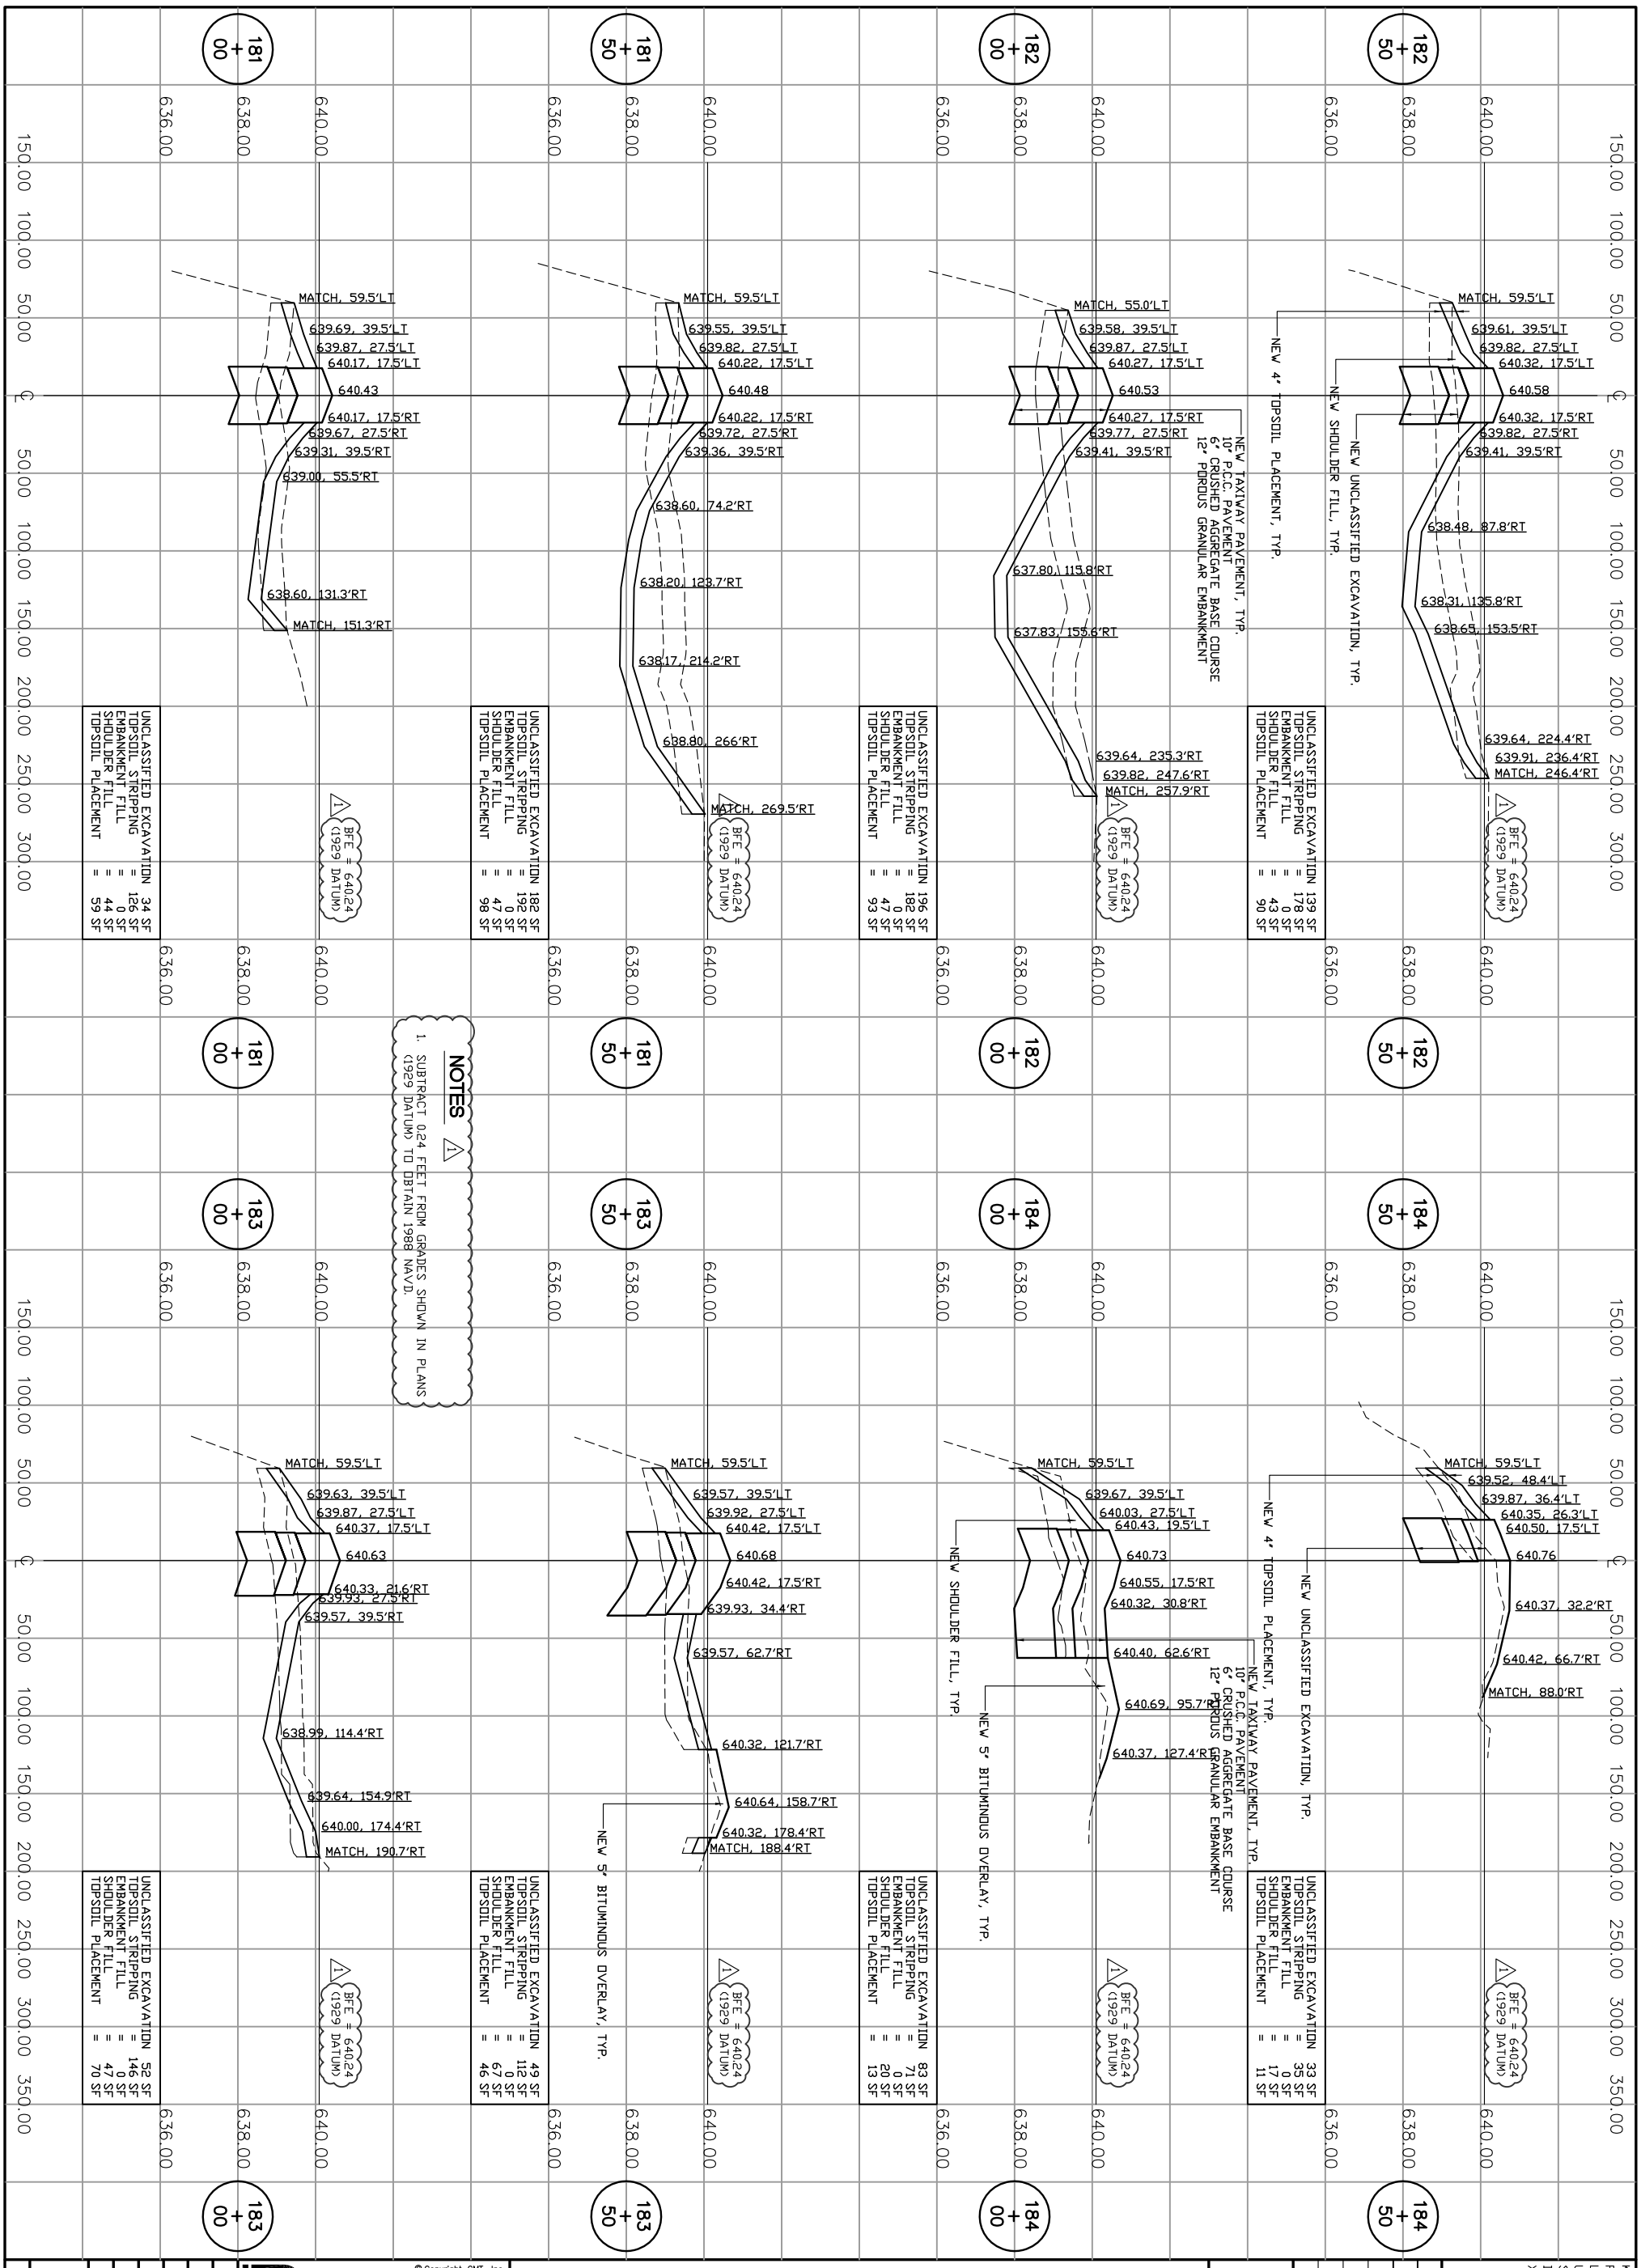

K:\ChicagoExecAp\0829008 Txy E\Dgn\Sheets\Taxiway FILE txy-xsec03.dwg
LAYOUT: Model
UPDATE BY: mkatz
SURVEY BOOK #
DATE: Fri 4/1/11 9:36a.m
XREF DWG: tbclnt txy.dwg
tbcrsgrd.dwg
tb.dwg

REVISIONS		
NUMBER	BY	DATE
1	MLK	03/31/10

0 1 2
THIS BAR IS EQUAL TO 2" AT FULL SCALE (34X22).

© Copyright CMT, Inc.

CMT
CRAWFORD, MURPHY & TILLY, INC.
CONSULTING ENGINEERS
License No. 184-000613

CHICAGO EXECUTIVE AIRPORT

CHICAGO EXECUTIVE AIRPORT
WHEELING/PROSPECT HEIGHTS, ILLINOIS
CONSTRUCT PARTIAL PARALLEL TAXIWAY ECHO AND PARTIAL OVERLAY OF TAXIWAY ECHO

TAXIWAY ECHO CROSS SECTIONS

DESIGN BY:	MLK
DRAWN BY:	MJW
CHECKED BY:	MLK
APPROVED BY:	DLP
DATE:	04/22/11
JOB No:	08290-08

ILLINOIS PROJECT: PWK-3244
A.I.P. PROJECT: 3-17-0018-B32

SHEET 37 OF 49 SHEETS