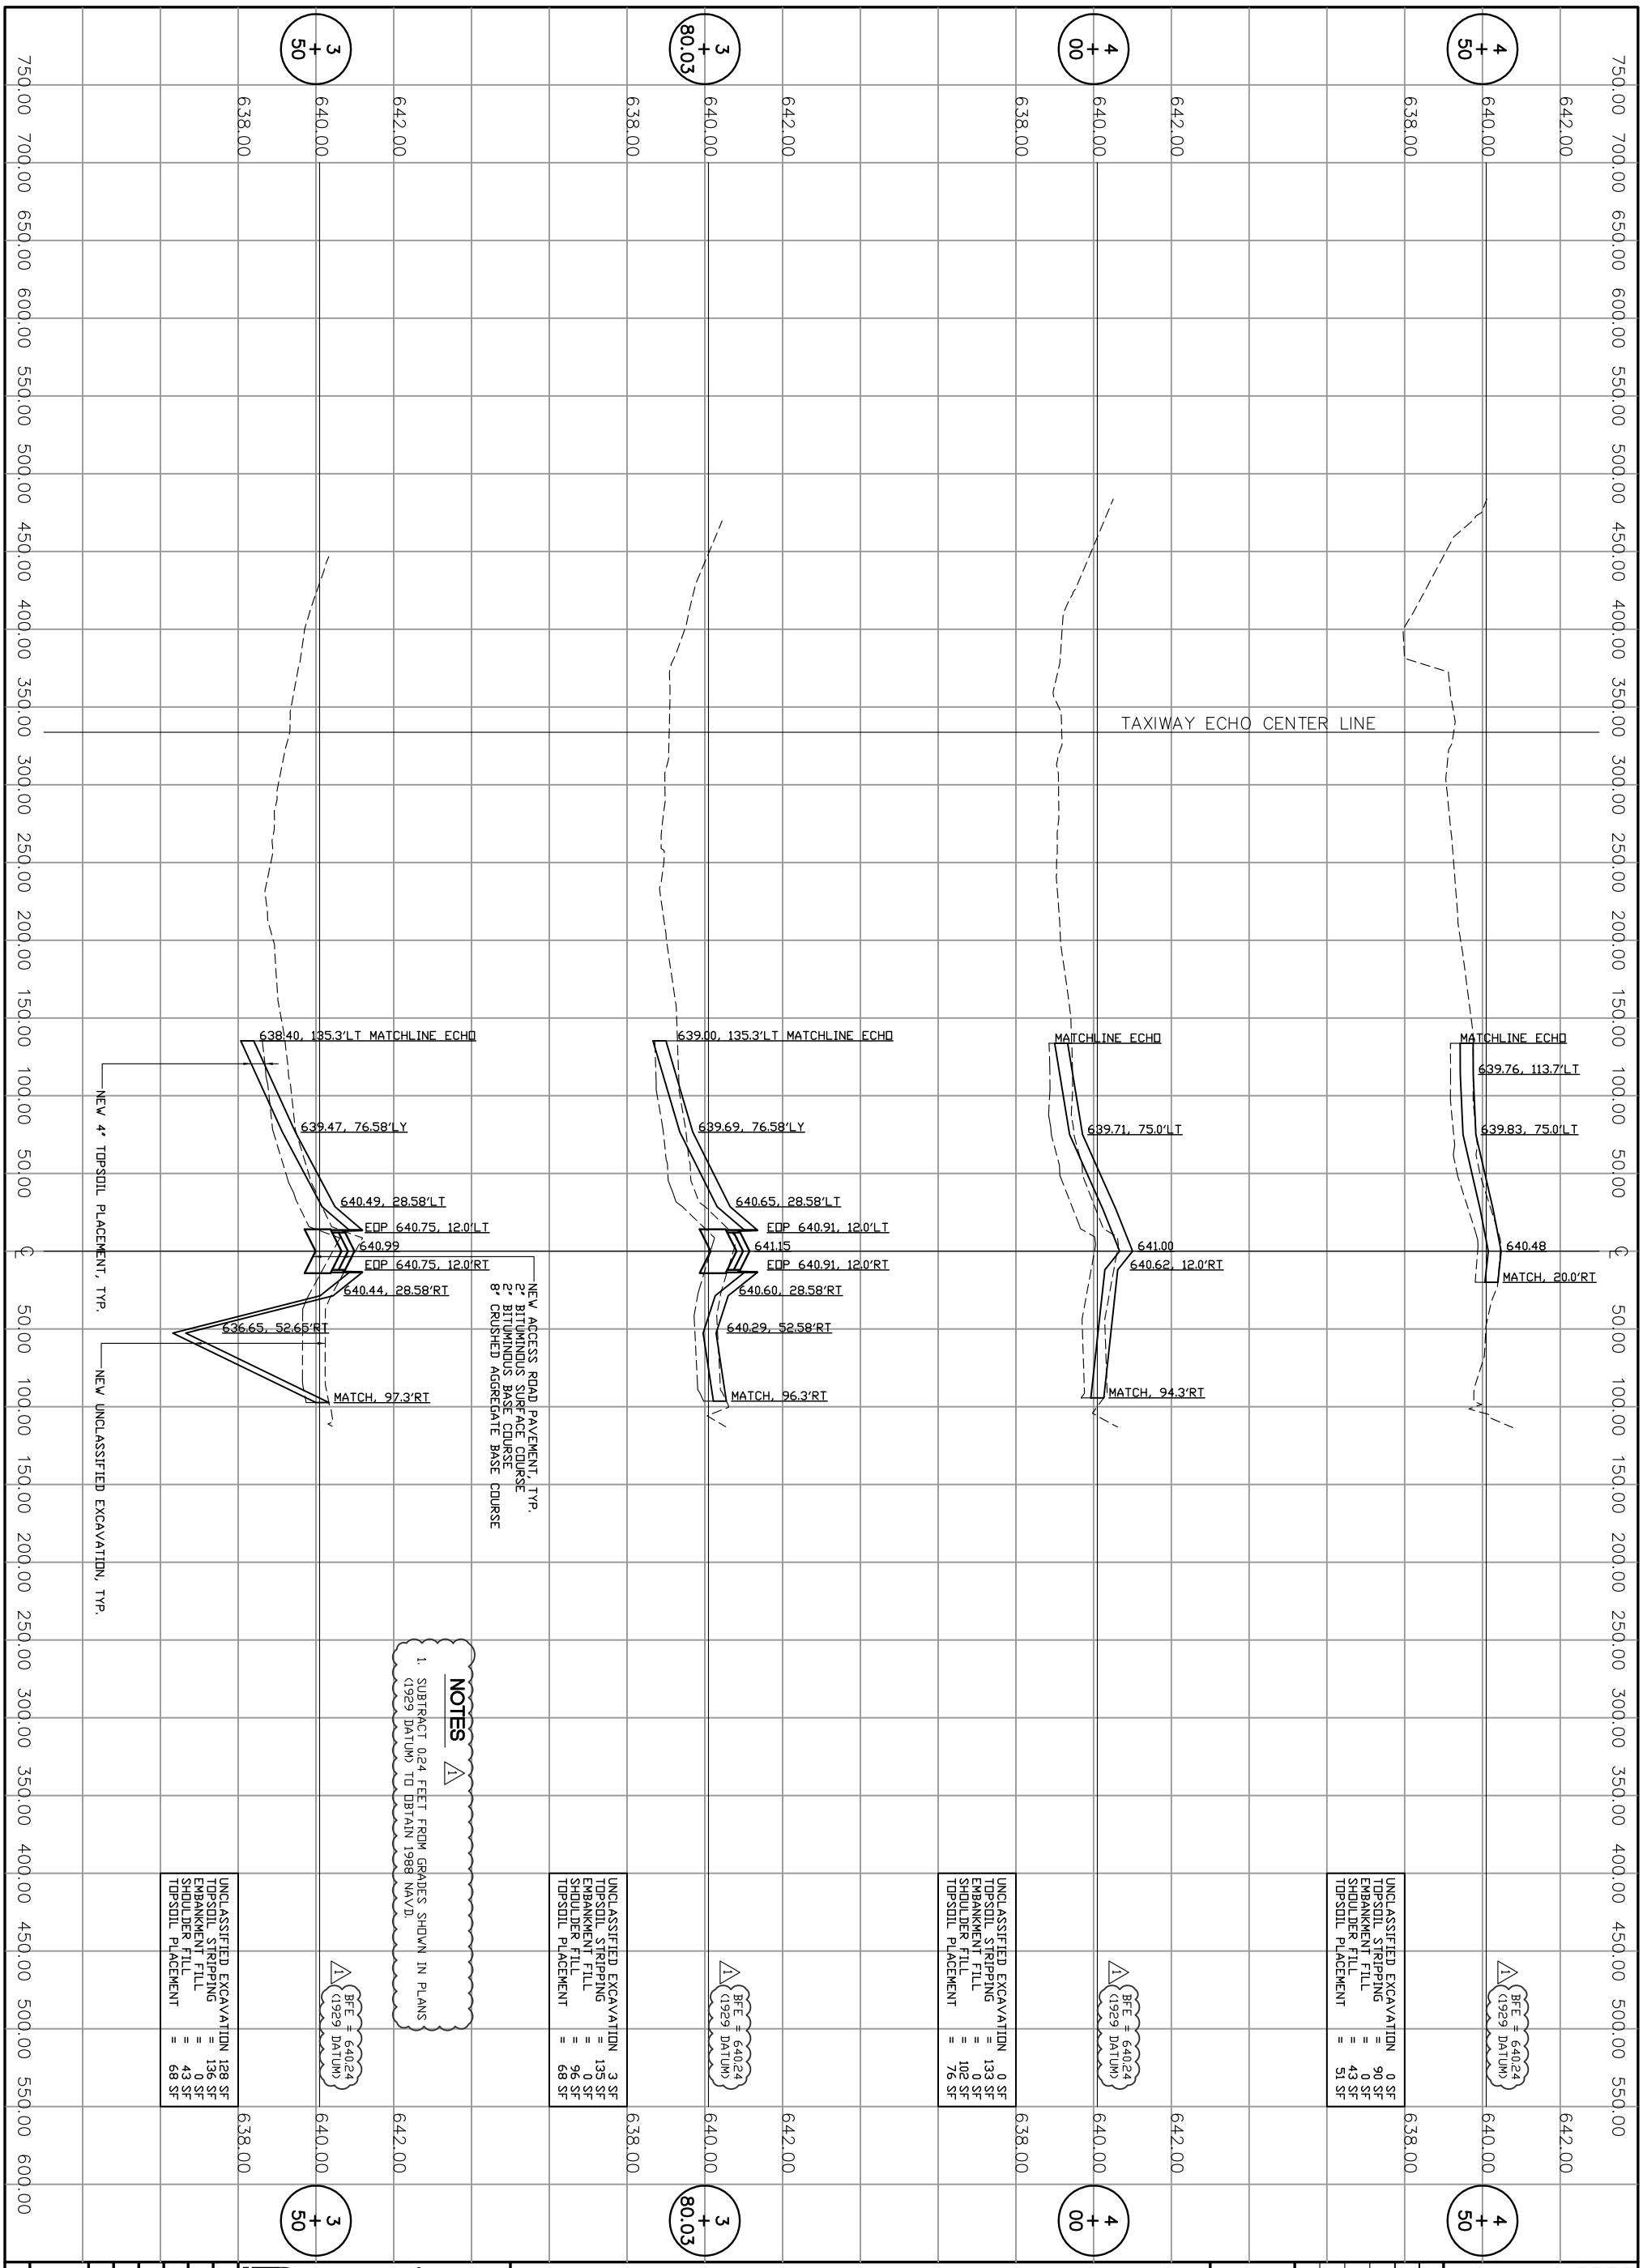

NOTES

1. SUBTRACT 0.24 FEET FROM GRADES SHOWN IN PLANS (1929 DATUM) TO OBTAIN 1988 NAVD.

© Copyright CMT, Inc.

CMT
CRAWFORD, MURPHY & TILLY, INC.
CONSULTING ENGINEERS
License No. 184-000613

CHICAGO EXECUTIVE AIRPORT

CHICAGO EXECUTIVE AIRPORT
WHEELING/PROSPECT HEIGHTS, ILLINOIS
CONSTRUCT PARTIAL PARALLEL TAXIWAY ECHO AND PARTIAL OVERLAY OF TAXIWAY ECHO

ENTRANCE ROAD CROSS SECTIONS

0 1 2
THIS BAR IS EQUAL TO 2" AT FULL SCALE (34X22).

REVISIONS		
NUMBER	BY	DATE
1	MLK	03/31/10

K:\ChicagoExec4p\0829008 Txy E\Draw\Sheets\Taxiwg
FILE:txy-xsec09.dwg
LAYOUT:Model
UPDATE BY:mkatz
SURVEY BOOK #
DATE:Fri 4/1/11 9:41am
XREF DWG:tbclnt_txy.dwg
tbcrsgrd.dwg
tb.dwg

DESIGN BY:	MLK
DRAWN BY:	MJW
CHECKED BY:	MLK
APPROVED BY:	DLP
DATE:	04/22/11
JOB No:	08290-08

ILLINOIS PROJECT: PWK-3244
A.I.P. PROJECT: 3-17-0018-B32