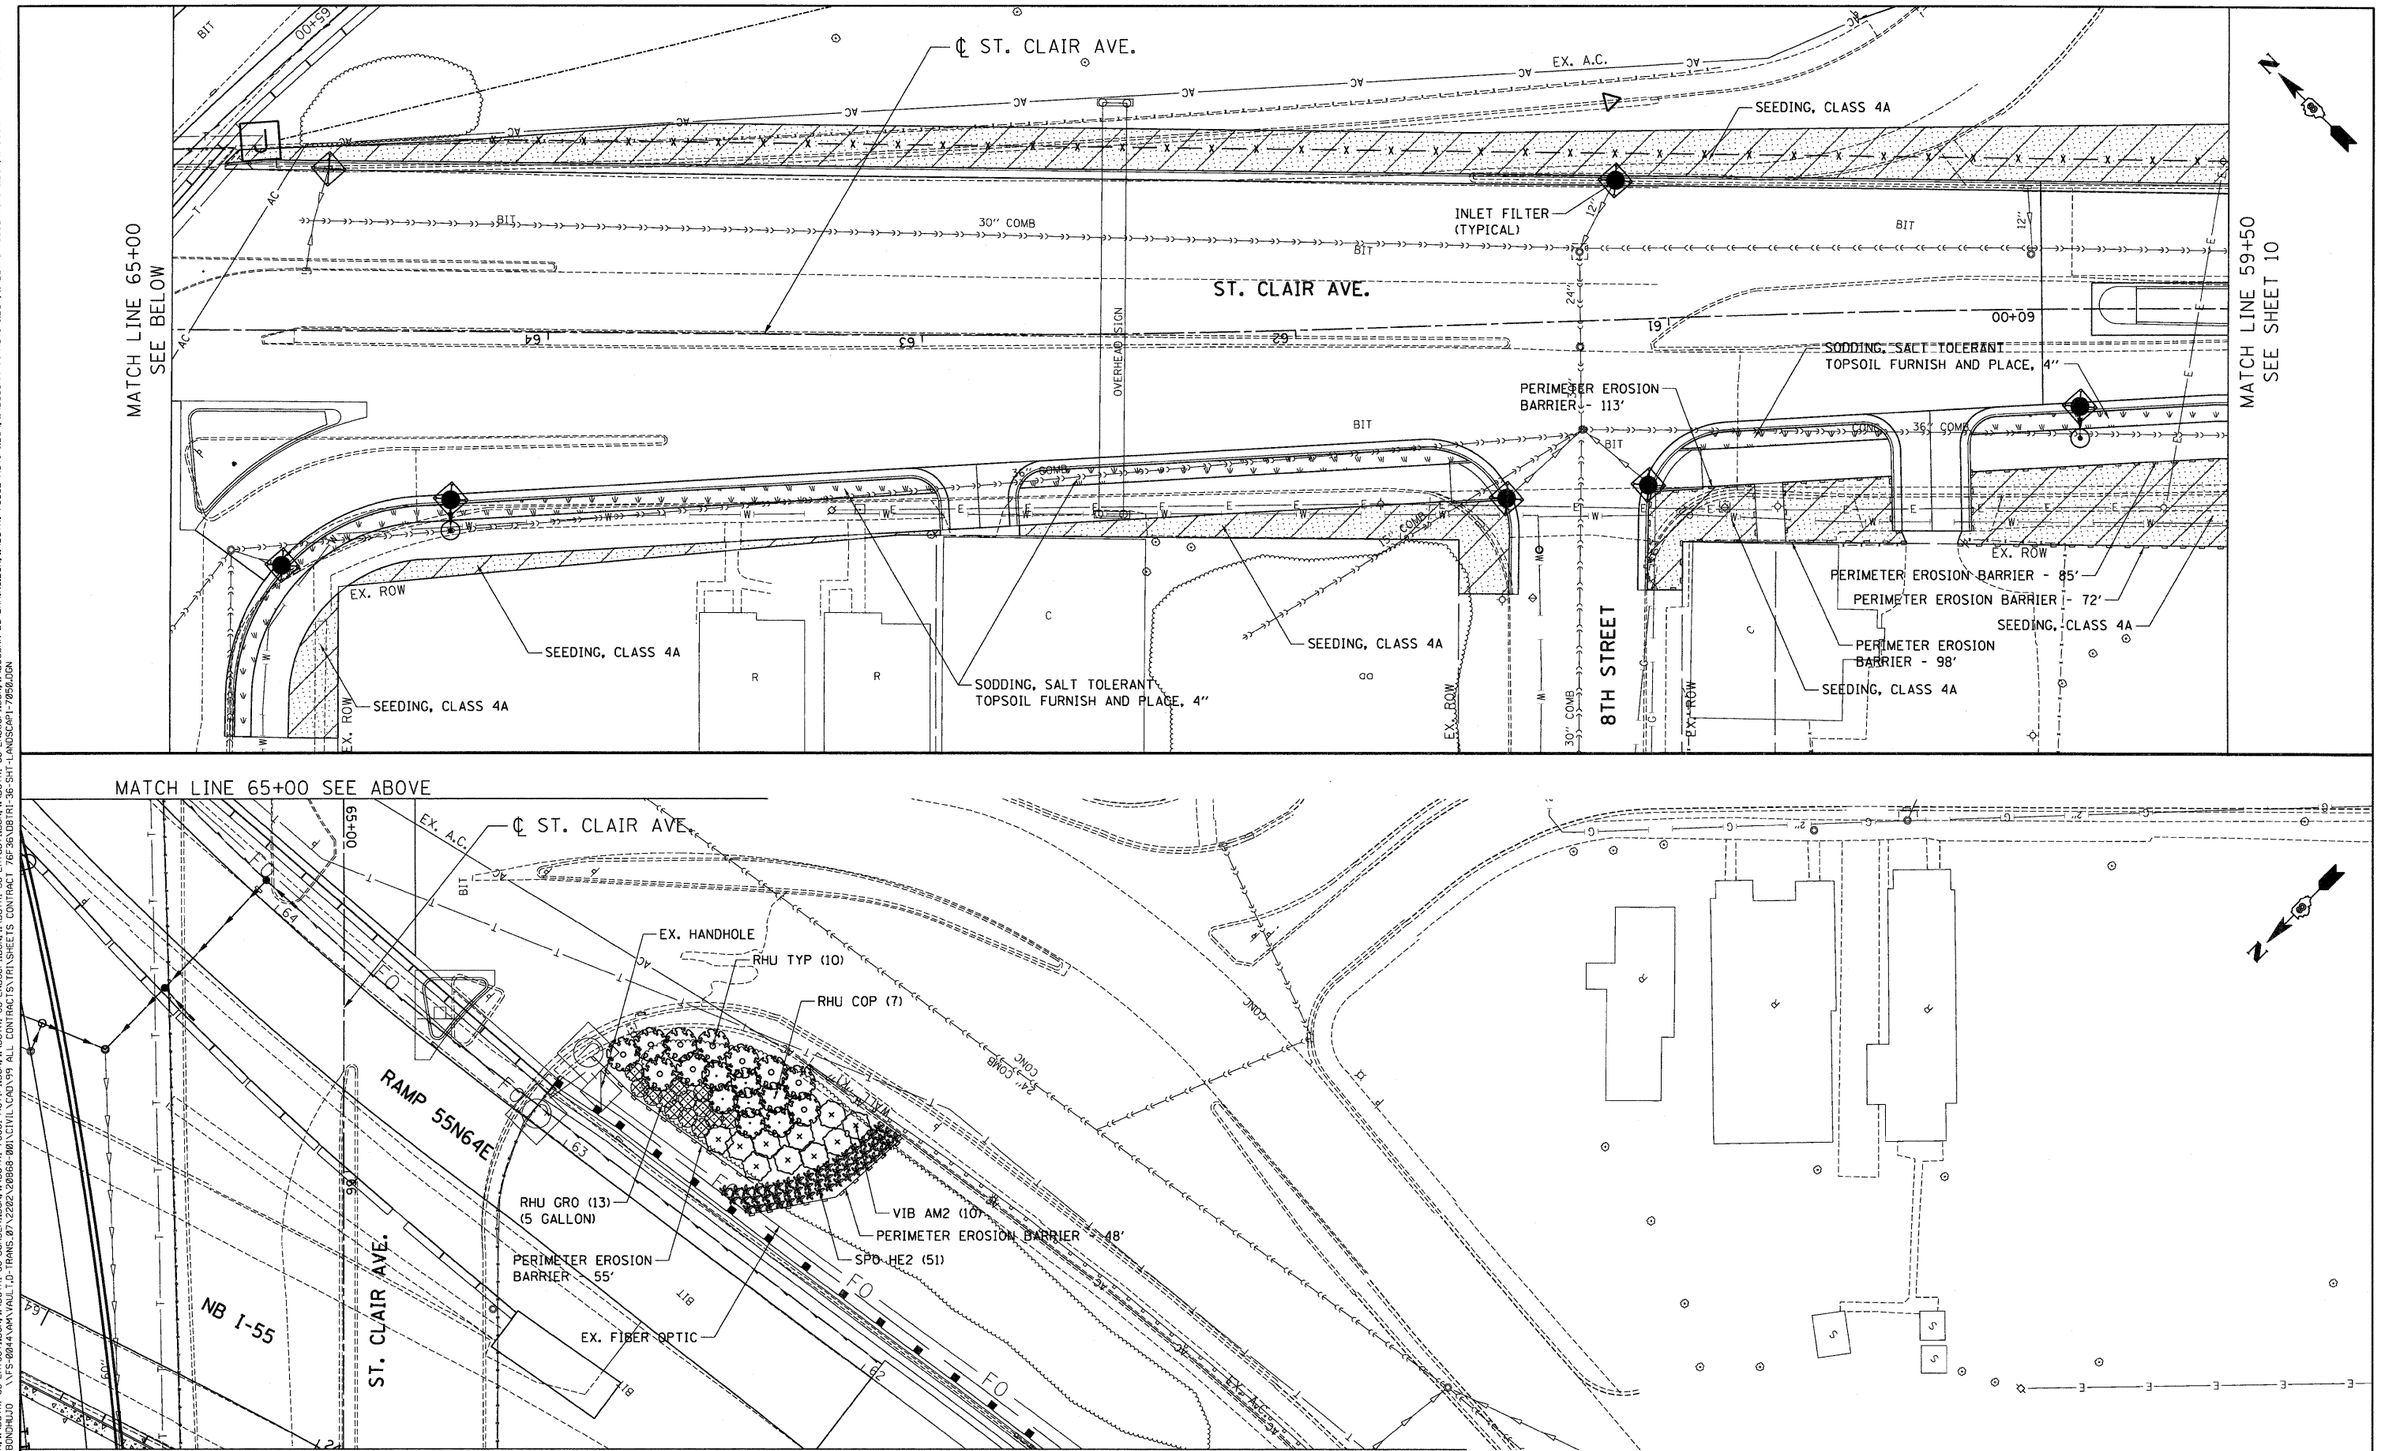


FOR TREES, SHRUBS, PERENNIALS, GRASS, & GROUND COVER LEGEND, AND ABBREVIATIONS SEE SHEET 14

| | | | | | | | | | |
|---|---|---|---|---|---|---|---|---|---|
| FILE NAME = $FILEL$ | USER NAME = $USER$ | DESIGNED - JM | REVISED - | STATE OF ILLINOIS DEPARTMENT OF TRANSPORTATION | PROPOSED LANDSCAPING PLANS | F.A.U. RTE. | SECTION | COUNTY | TOTAL SHEETS / SHEET NO. |
| | | DRAWN - JB | REVISED - | | | 9166 | 82-1-12LS-2 | ST. CLAIR | 29 / 11 |
| TENG & ASSOCIATES, INC. ENGINEERS/ARCHITECTS/PLANNERS CHICAGO, ILLINOIS | PLOT SCALE = $SCALE$ | CHECKED - ACL | REVISED - | | | | | CONTRACT NO. 76F36 | |
| | PLOT DATE = $DATE$ | DATE - 03/23/12 | REVISED - | | SCALE: 1"=20' / SHEET NO. 3 OF 7 SHEETS / STA. / TO STA. | FED. ROAD DIST. NO. | ILLINOIS | FED. AID PROJECT | |

:\DB7R1-76C5\-MOTIF1.DGN,..\DB7R1-36-LAYOUT1.DGN,..\DB7R1-36-BORDER1.DGN,..\DB7R1-76C5\-MOTIF1.DGN,..\DB7R1-36-LNDSCP1.DGN,..\DB7R1-36-LAYOUT1.DGN,..\DB7R1-76C52-MOTIF1.DGN,..\DBCONN-99-MOTIF1.DGN
3:21:2012,15:28:31 BONDALJD \\VS-2044\WKVAUL\D-TRANS.07\2202\208868-001\CIVIL\CHD\99 ALL CONTRACTS\TRI\SHEETS CONTRACT 76F36\DB7R1-36-SHT-LANDSCAPE1-7836.DGN