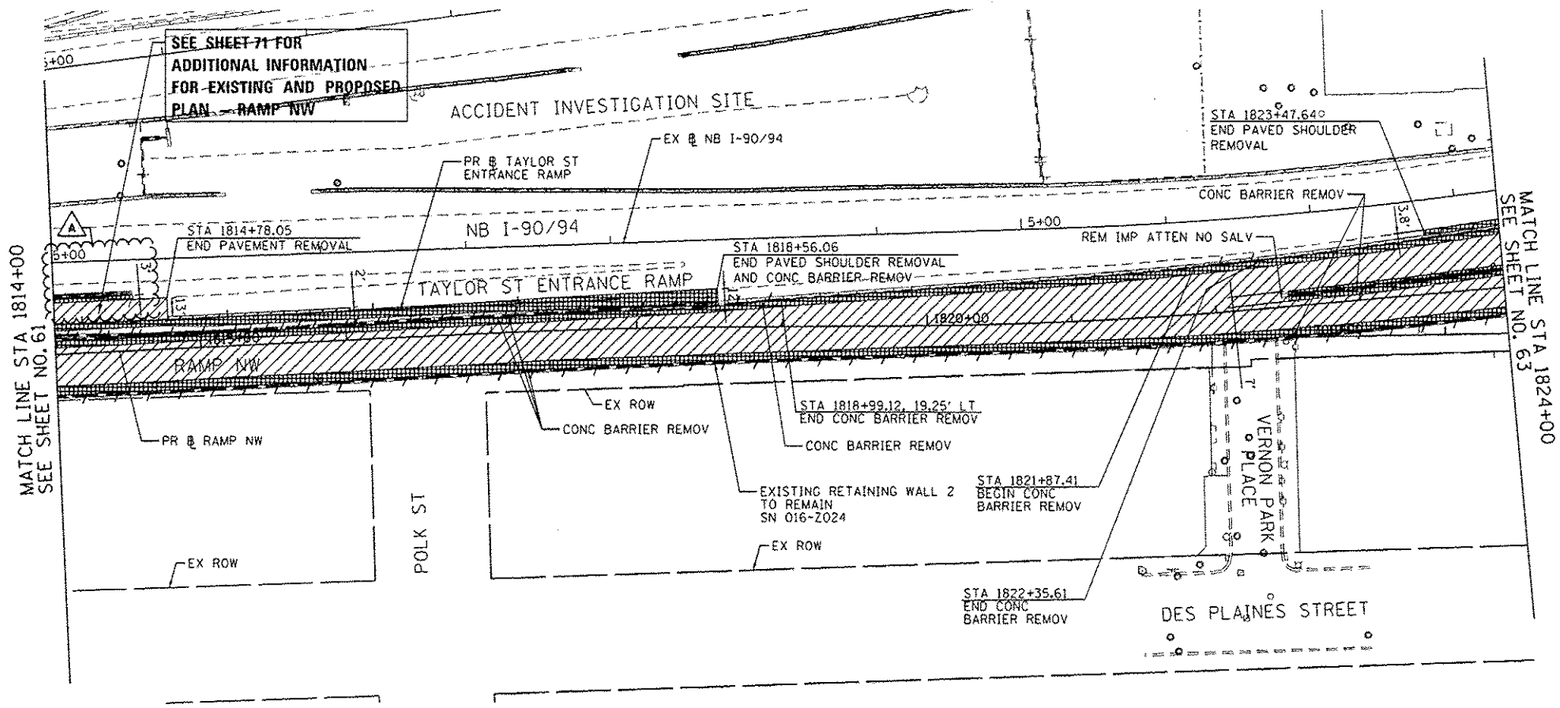

EXISTING

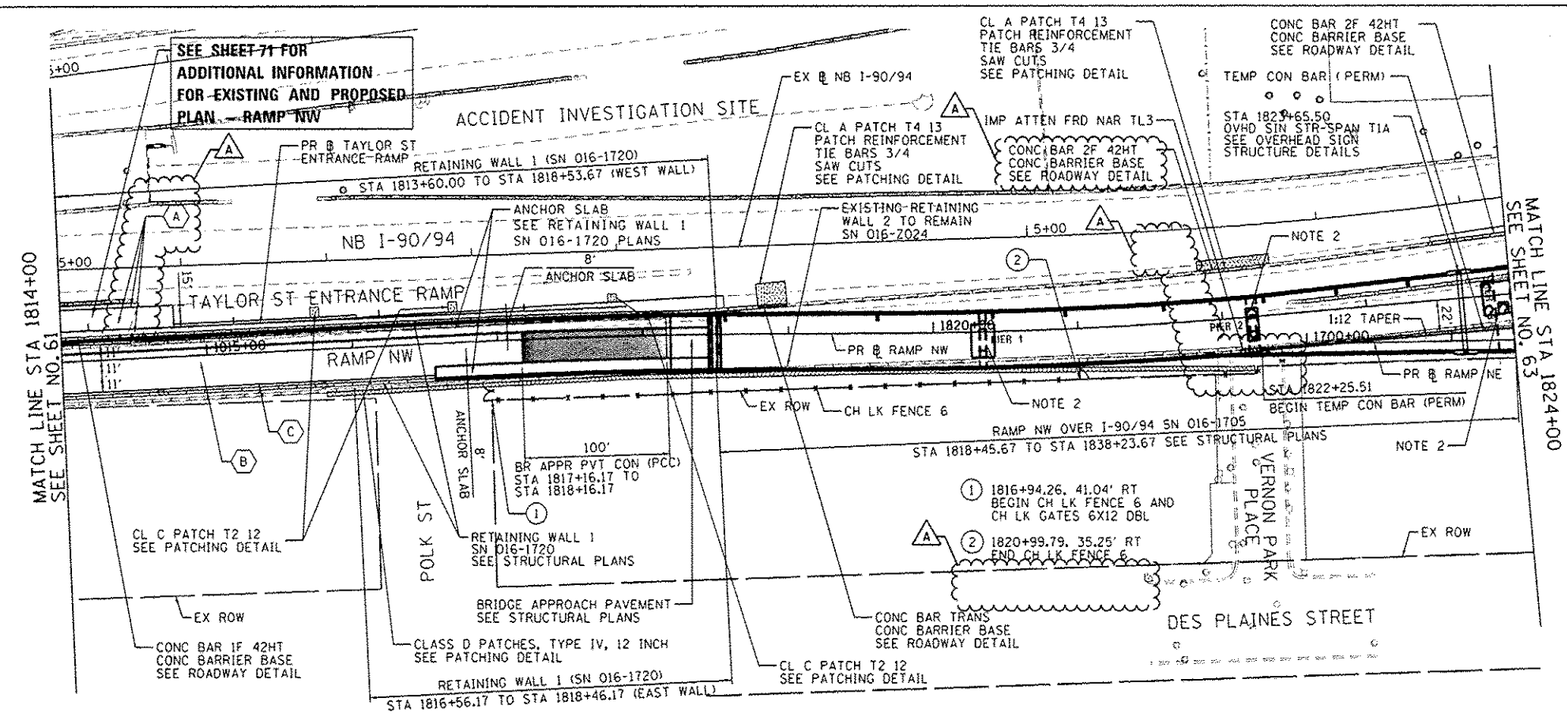

NOTE:

1. SEE SHTS 66 TO 69 FOR PR ROADWAY PROFILES
2. FOR BRACED EXCAVATION, SEE BRACED EXCAVATION LIMIT PLAN AND SPECIAL PROVISION

PROPOSED ROADWAY LEGEND

- (A) TEMPORARY PAVEMENT SUB GRAN MAT B 4
- (B) PCC PVT 10 1/2 JOINTD STAB SUBBASE HMA 4 AGG SUBGRADE IMPR 12
- (C) PCC SHOULDERS 10 1/2 SUB GRAN MAT C 4 AGG SUBGRADE IMPR 12
- (D) PCC PVT 10 JOINTED STAB SUBBASE HMA 4 AGG SUBGRADE IMPR 12
- (E) PCC SHOULDERS 10 SUB GRAN MAT C 4 AGG SUBGRADE IMPR 12

PROPOSED

AECOM
303 EAST WACKER DRIVE, SUITE 1400
CHICAGO, IL 60601-5276
PHONE: (312) 373-7700 FAX: (312) 373-6800

0168W28-SHT-PLAN-03.dgn	DESIGNED - KAM	REVISED - ⚠ 5/27/2014	
USER NAME = pimsmo	DRAWN - NSA/OPS	REVISED -	
PLOT SCALE = 100.0000 ' / in.	CHECKED - KCF	REVISED -	
PLOT DATE = 5/27/2014	DATE - 04/28/14	REVISED -	

STATE OF ILLINOIS
DEPARTMENT OF TRANSPORTATION

EXISTING AND PROPOSED PLAN
RAMP NW

SCALE: 1"=50' | SHEET 3 OF 6 SHEETS | STA. 1814+00 TO STA. 1824+00

F.A.I. RTE.	SECTION	COUNTY	TOTAL SHEETS	SHEET NO.
90/94/290	2013-010R	COOK	747	62
		CONTRACT NO. 60W28		
	ILLINOIS FED. AID PROJECT			

FILE PATH = p:\388839-prod\Lesson\Lines\Local\PWAECOM01\Documents\01 Americas\Transportation\60259933_Circle\Phase II\0168_CAD\06_Roadway\Sheets\0168W28_