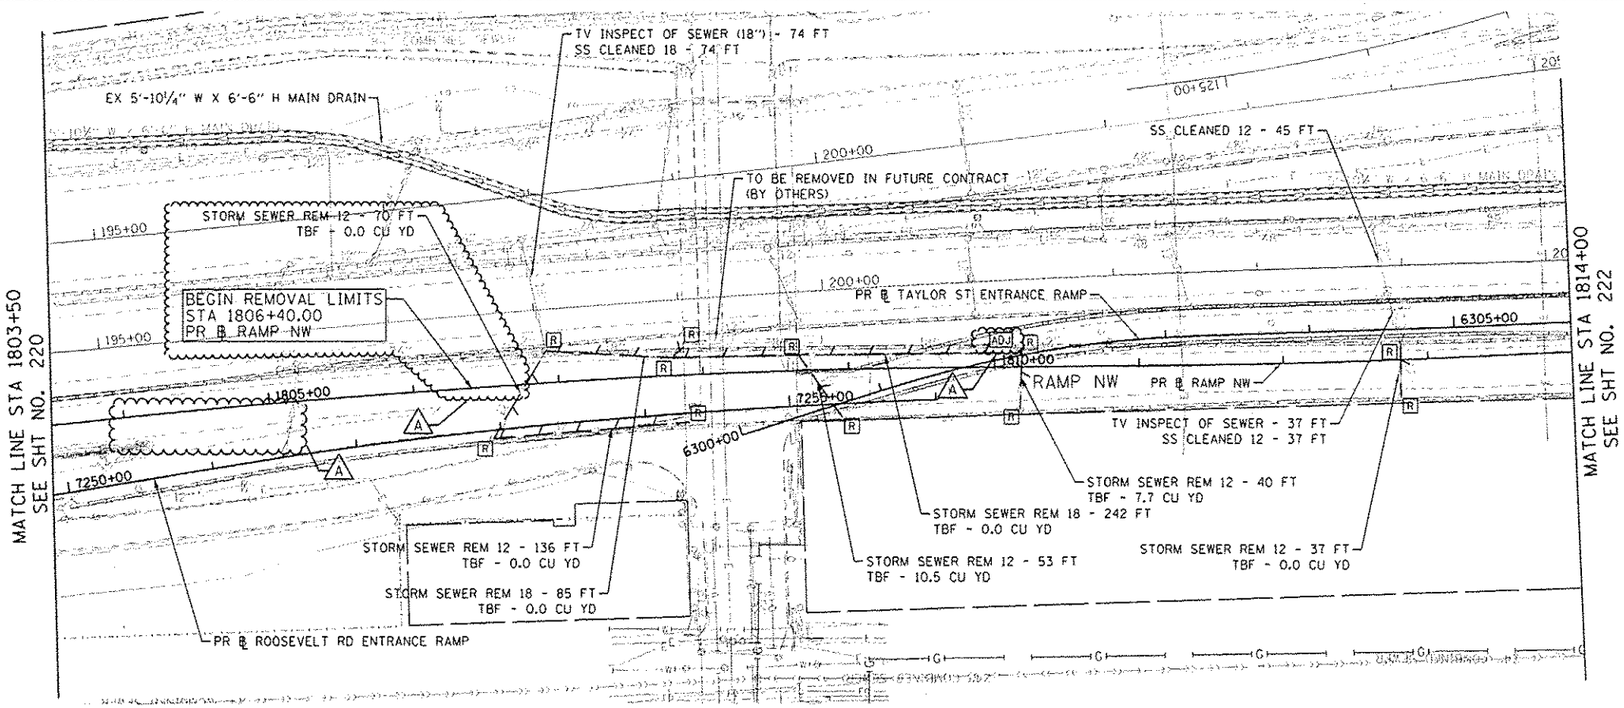

EXISTING

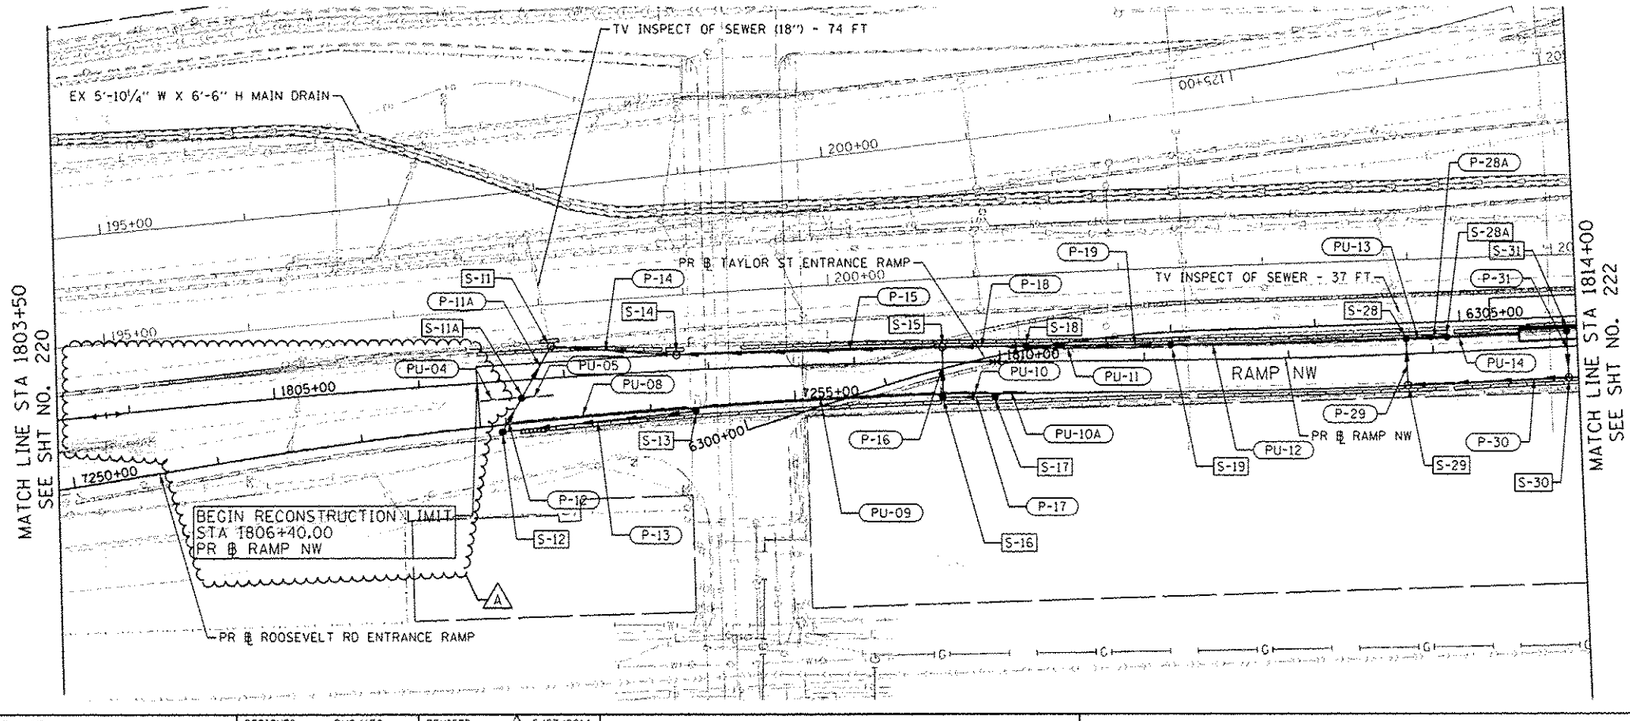

PROPOSED

FILE PATH = p:\1139039-pwl\accomplice_loc\phase1\CHO31\Documents\01 Sheets\Transportation\62838938_CircleInPhase_IL109_CHO_105_RoadwaySheets\62838938_D1628W28_Contract_01628W28_Plan_Plan-R2

AECOM
303 EAST WACKER DRIVE, SUITE 1400
CHICAGO, IL 60601-5276
PHONE: (312) 373-7700 FAX: (312) 373-6800

D1628W28-sht-0-dsn-R2	DESIGNED - DMS/AFC	REVISED - ⚠ 5/27/2014	
USER NAME = schmanske	DRAWN - DMS/AFC	REVISED -	
PLOT SCALE = 100.0000 ' / in.	CHECKED - EEY	REVISED -	
PLOT DATE = 5/27/2014	DATE - 4/28/2014	REVISED -	

STATE OF ILLINOIS
DEPARTMENT OF TRANSPORTATION

DRAINAGE AND UTILITY PLAN
RAMP NW

SCALE: 1" = 50' | SHEET 2 OF 6 SHEETS | STA. 1803+50 TO STA. 1814+00

F.A.I. RTE.	SECTION	COUNTY	TOTAL SHEETS	SHEET NO.
90/94/290	2013-010R	COOK	747	221
		CONTRACT NO. 60W28		
	ILLINOIS FED. AID PROJECT			