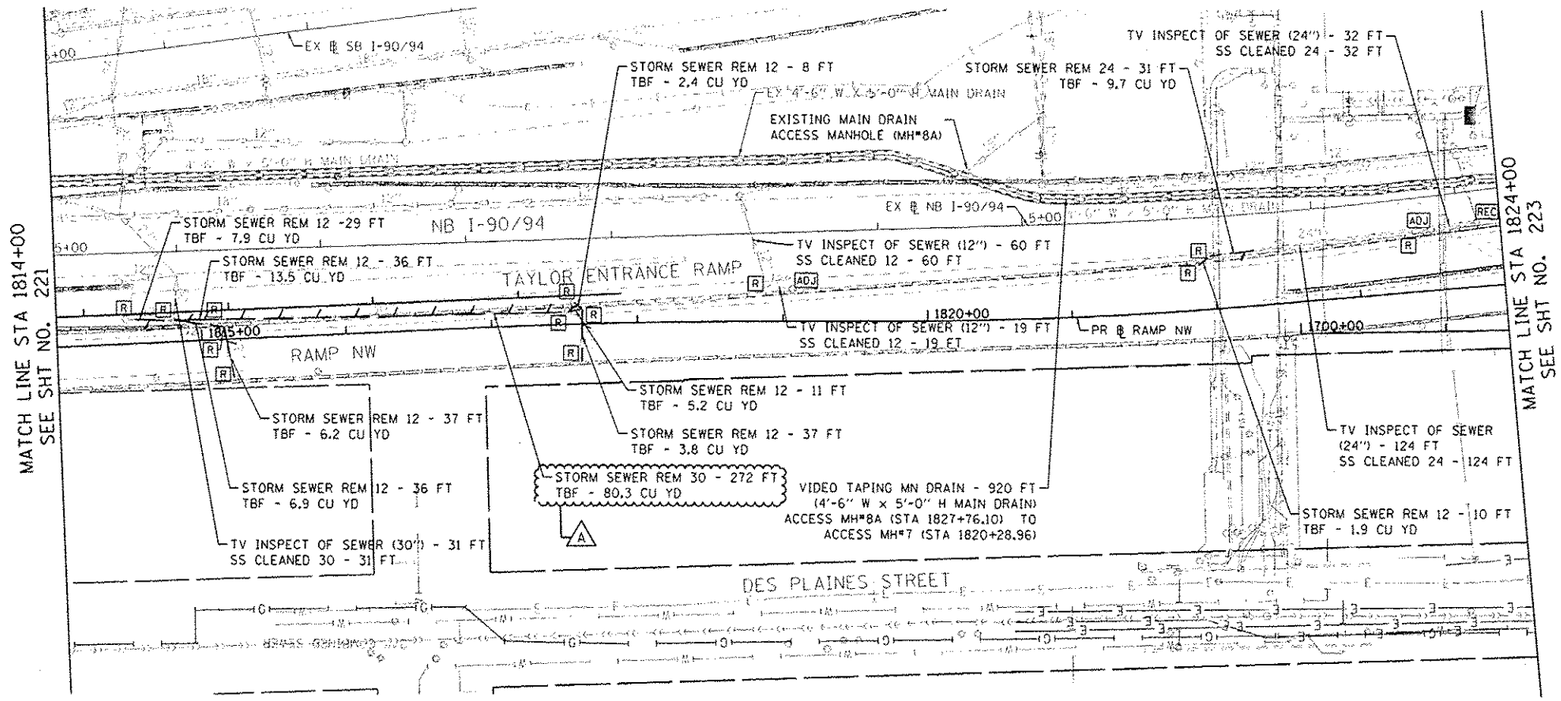

EXISTING

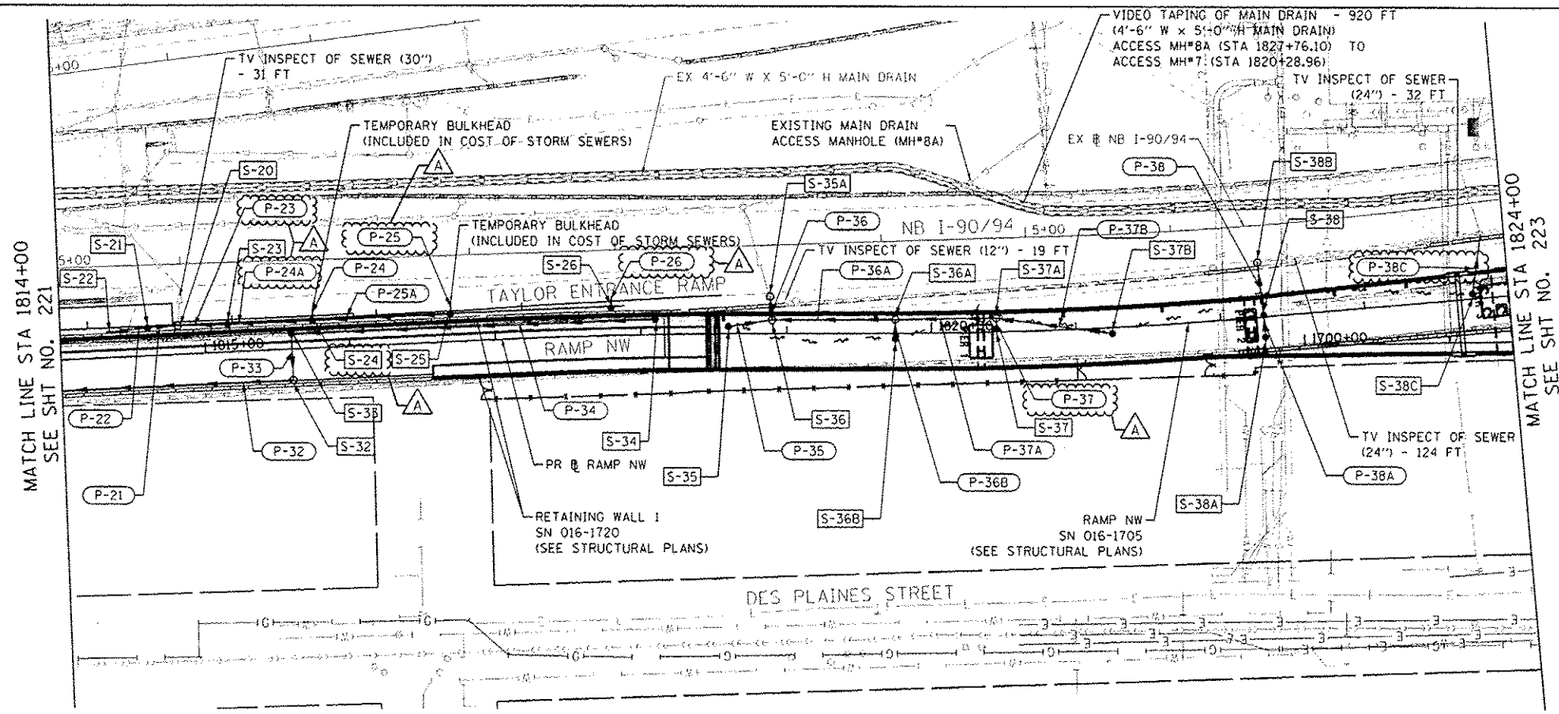

PROPOSED

NOTES

1. SEE RAMP NW (SN 016-1705) STRUCTURAL PLANS FOR DRAINAGE SCUPPER LOCATIONS.
2. SEE GRADING PLAN FOR LOW POINTS UNDER RAMP NW FLYOVER.

AECOM
303 EAST WACKER DRIVE, SUITE 1400
CHICAGO, IL 60601-5276
PHONE: (312) 373-7700 FAX: (312) 373-6800

U:\60W28-ent-Drain-01	DESIGNED - DMS/AFC	REVISED - Δ 5/27/2014	
USER NAME = schmenskia	DRAWN - DMS/AFC	REVISED -	
PLOT SCALE = 100.0000 ' / in.	CHECKED - EEY	REVISED -	
PLOT DATE = 5/27/2014	DATE - 4/28/2014	REVISED -	

FILE PATH = P:\1328039\project\engineering\acad\PLAT\CAD\Documents\101 Arrangement\Transportation\60628938_Fricke\Phase 1\1328039_60W28_ent_Drainage_Sheets\60w28_drainage_sheet_03.dgn

STATE OF ILLINOIS
DEPARTMENT OF TRANSPORTATION

DRAINAGE AND UTILITY PLAN
RAMP NW

SCALE: 1" = 50' | SHEET 3 OF 6 SHEETS | STA. 1814+00 TO STA. 1824+00

F.A.I. RTE.	SECTION	COUNTY	TOTAL SHEETS	SHEET NO.
90/94/290	2013-010R	COOK	747	222
		CONTRACT NO. 60W28		
		ILLINOIS FED. AID PROJECT		