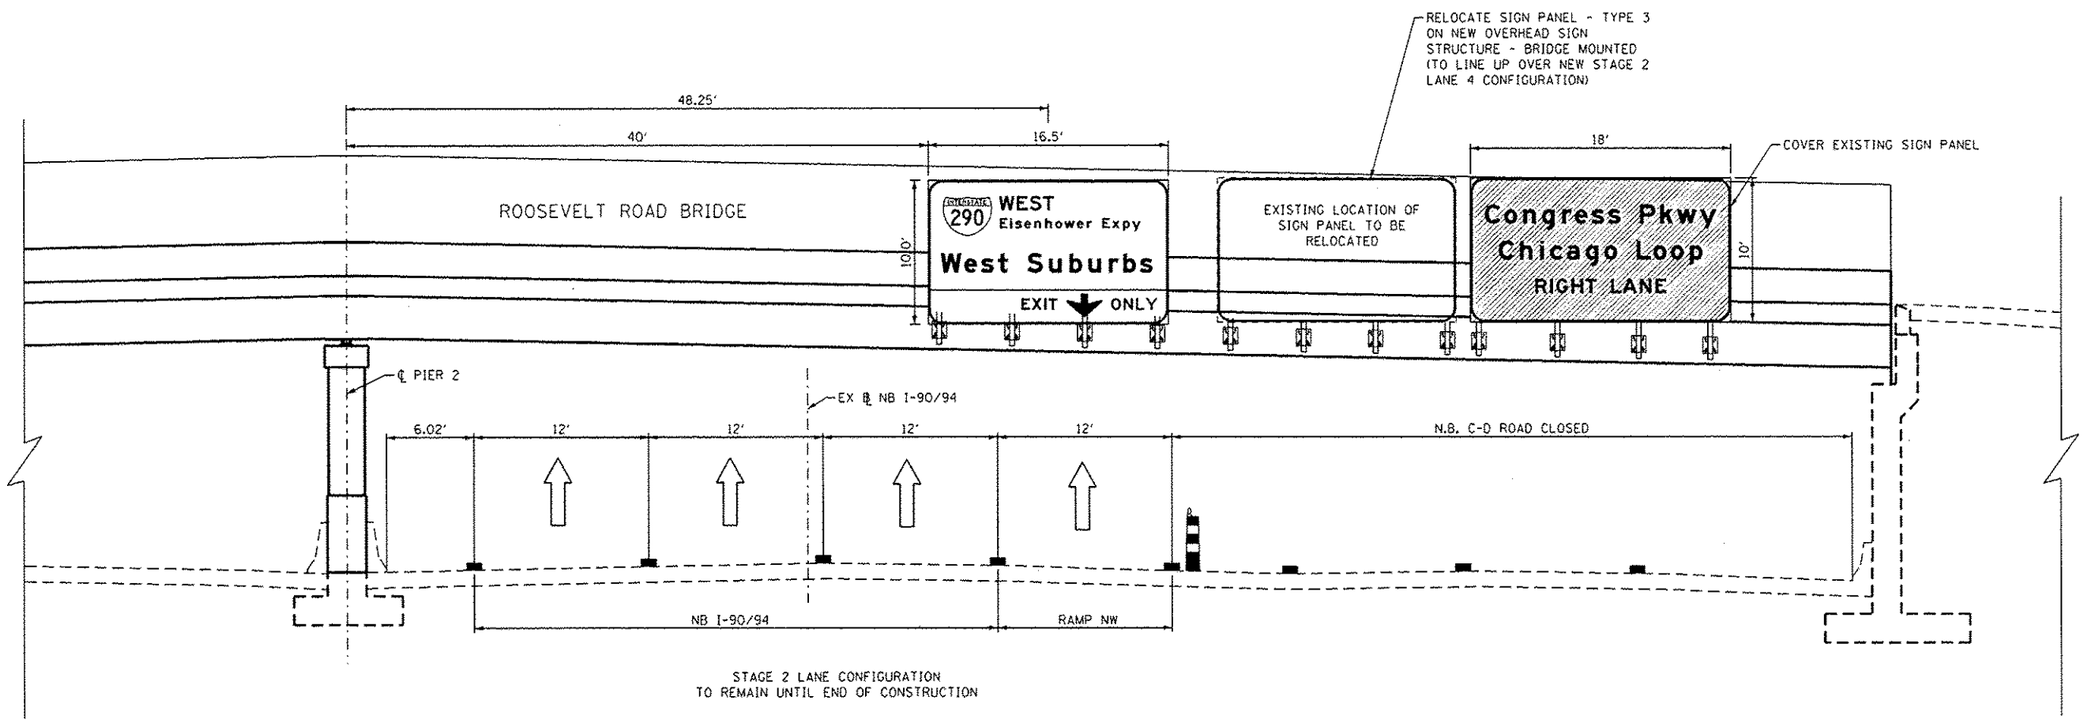

PROPOSED BRIDGE MOUNT (RAMP NW)
ROOSEVELT ROAD BRIDGE
SN 016-0478
STAGE 2

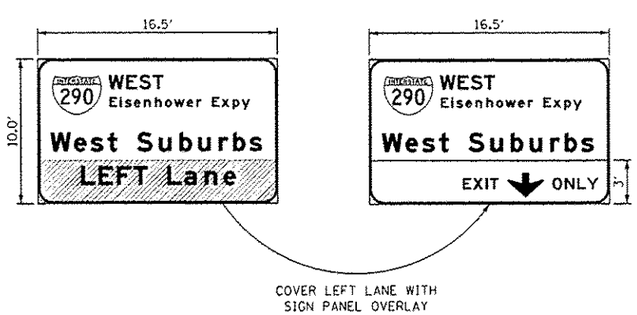

NOTES:

1. ALL DIMENSIONS SHOWN FOR THE EXISTING BRACKETS ON THE TEMPORARY BRIDGE MOUNT ARE APPROXIMATED. CONTRACTOR SHALL VERIFY ALL DIMENSIONS PRIOR TO ORDERING SIGNS.
2. THE DOWN ARROW SHALL BE PLACED APPROXIMATELY OVER THE CENTER OF EACH TRAVEL LANE.
3. SEE SHEET NO. 92F FOR SIGN PANEL OVERLAY DETAILS.

FILE PATH = C:\Users\pimaarno\Desktop\60W28-Addendum\D160W28-sht-Signing-Overhead Struc-02.dgn

AECOM
303 EAST WACKER DRIVE, SUITE 1400
CHICAGO, IL 60601-5276
PHONE: (312) 373-7700 FAX: (312) 373-6800

D160W28-sht-Signing-Overhead Struc-02.dgn	DESIGNED - PHP	REVISED - A 05/27/2014	
USER NAME = pimaarno	DRAWN - NSA	REVISED -	
PLOT SCALE = 10.0000 ' / in.	CHECKED - DBM	REVISED -	
PLOT DATE = 5/26/2014	DATE - 04/28/14	REVISED -	

STATE OF ILLINOIS
DEPARTMENT OF TRANSPORTATION

OVERHEAD SIGN STRUCTURES
RELOCATE SIGN PANEL

SCALE: 1" = 5' | SHEET 1 OF 1 SHEETS | STA. | TO STA.

F.A.I. RTE.	SECTION	COUNTY	TOTAL SHEETS	SHEET NO.
90/94/290	2013-010R	COOK	747	281A

CONTRACT NO. 60W28

ILLINOIS FED. AID PROJECT