## NOTES:

1. MAINTAIN THE EXISTING IDOT DETECTION SYSTEMS (ITS) AFFECTED BY THE NW FLYOVER CONSTRUCTION. THIS WORK SHALL BE INCLUDED IN THE COST OF THE 'MAINTAINING ITS DURING CONSTRUCTION' PAY ITEM. SEE THE 'OPERATION OF EXISTING TRAFFIC SURVEILLANCE/SPEED/COUNT STATIONS' SPECIAL PROVISION FOR MORE DETAILS.
2. TWO 2" DIAMETER CONDUITS TO BE INSTALLED IN THE PARAPET WALL ON EACH SIDE OF THE STRUCTURE.
3. JUNCTION BOX INSTALLED IN PARAPET WALLS.
4. CONDUIT ATTACHED TO STRUCTURE SHALL BE PLACED IN THE REVEAL OF THE PIER AND SHALL AVOID CONFLICT WITH DRAINAGE INFRASTRUCTURE.
5. SEE DETAIL SHEETS 316B AND 316D FOR PARAPET WALL TRANSITION OF CONDUIT FROM NE WALL TO NW WALL.

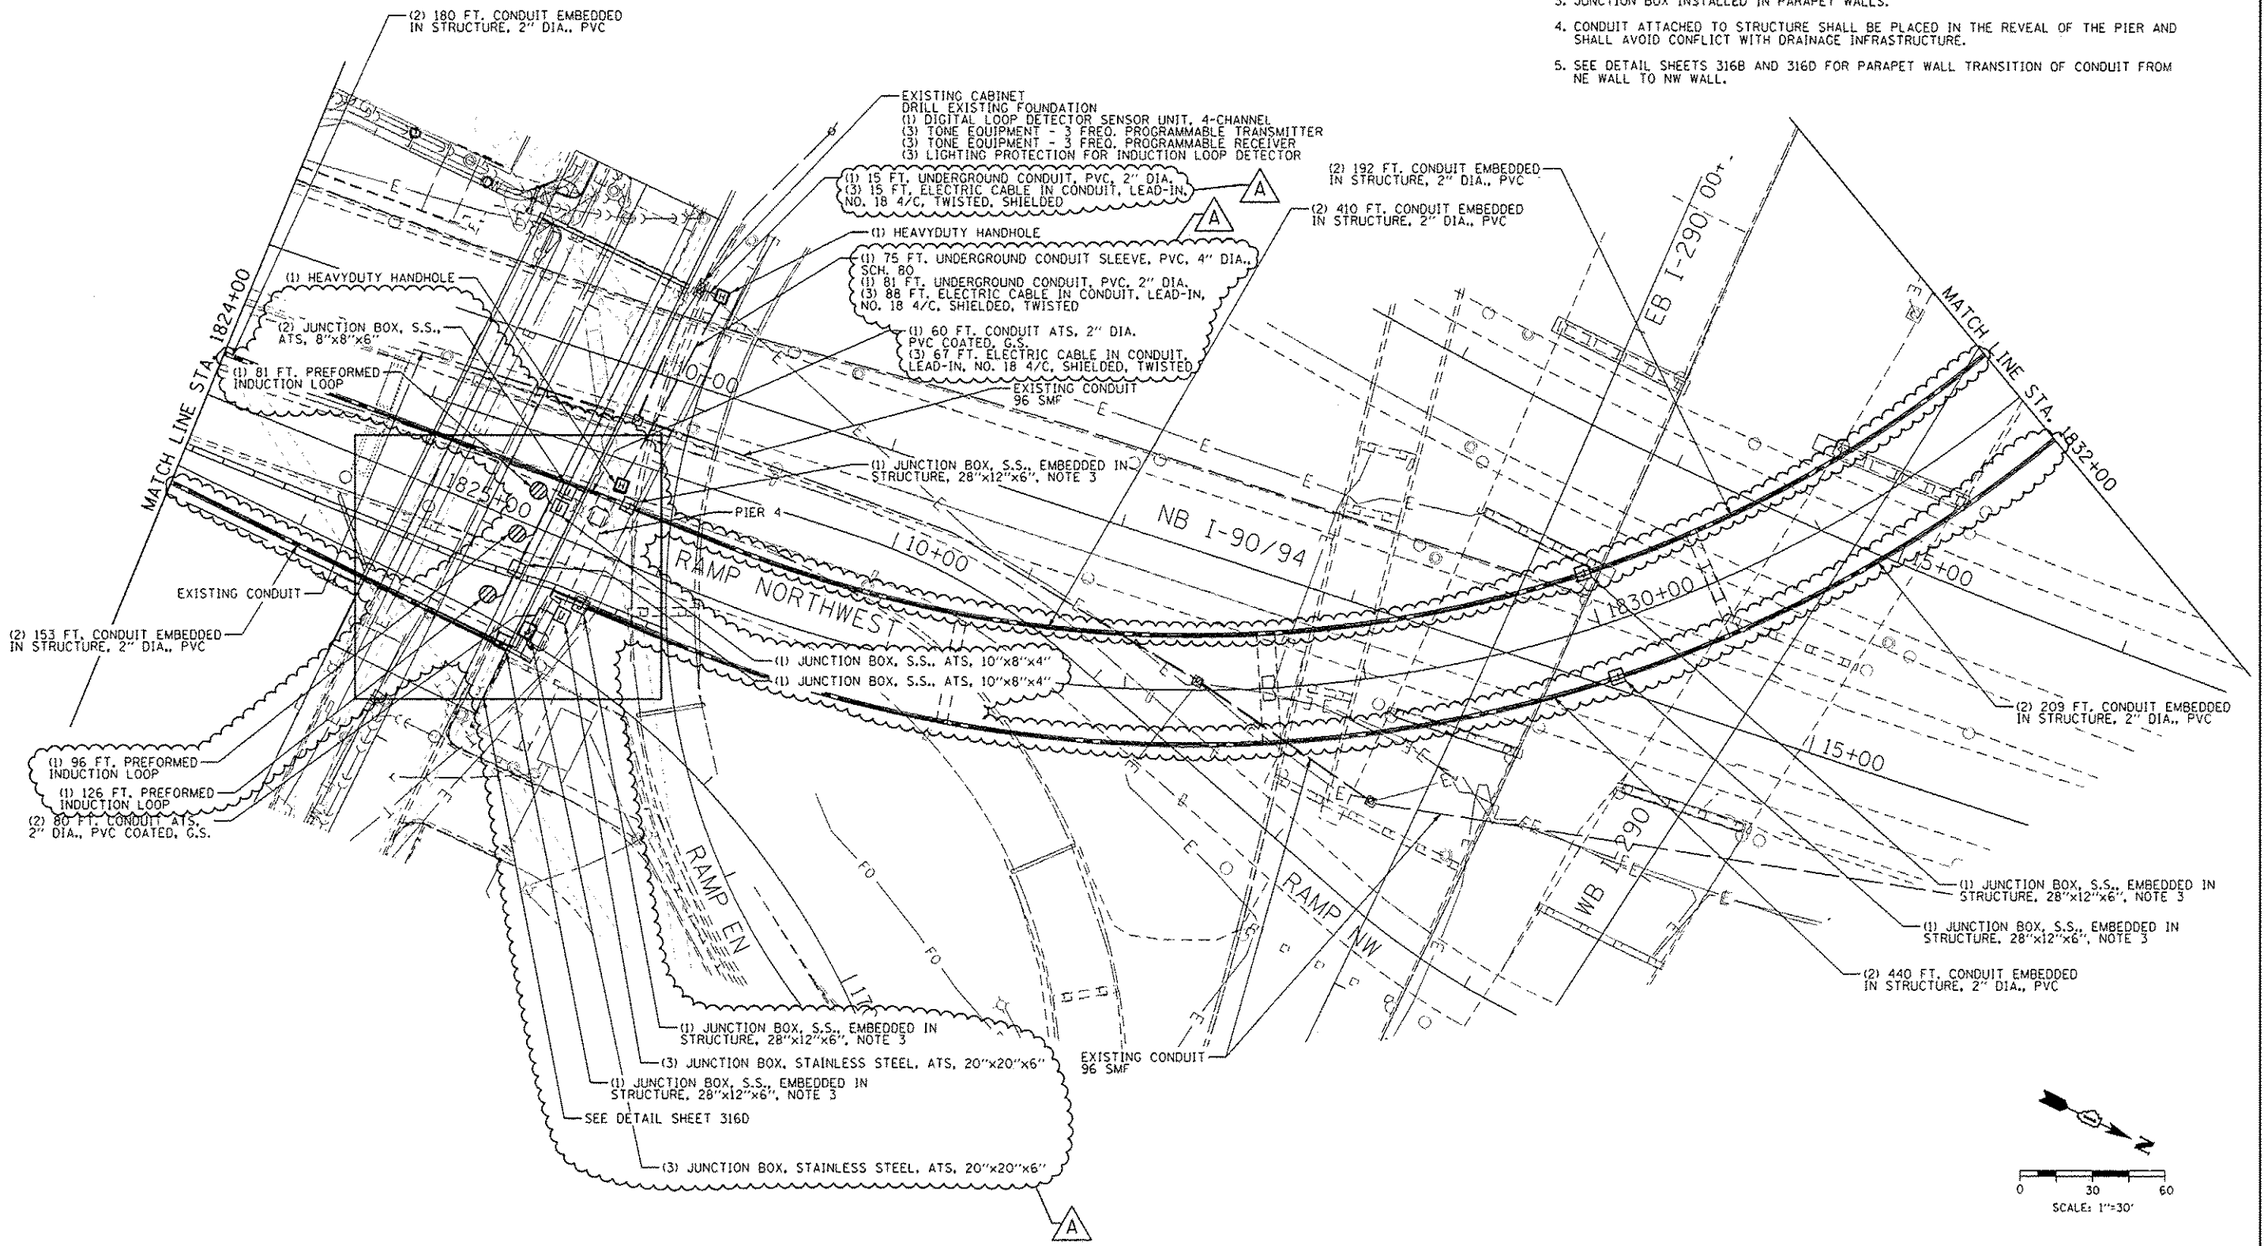


AECOM
303 EAST WACKER DRIVE, SUITE 1400
CHICAGO, IL 60601-1276
PHONE: (312) 373-7700 FAX: (312) 373-6800

| | | | |
|---|---|---|---|
| D160W28-sht-ITS-05 | DESIGNED - GWS | REVISED - A 5/27/2014 | |
| USER NAME = mgerac | DRAWN - CAM | REVISED - | |
| PLOT SCALE = 60.0000 '/ in. | CHECKED - JDG | REVISED - | |
| PLOT DATE = 5/21/2014 | DATE - 04/28/14 | REVISED - | |

**STATE OF ILLINOIS**
**DEPARTMENT OF TRANSPORTATION**

**PROPOSED ITS PLAN**
**RAMP NORTHWEST**

SCALE: 1"=30' | SHEET 5 OF 9 SHEETS | STA. 1824+00 TO STA. 1832+00

| F.A.I. RTE. | SECTION | COUNTY | TOTAL SHEETS | SHEET NO. |
|---|---|---|---|---|
| 90/94/290 | 2013-010R | COOK | 747 | 312 |
| | | CONTRACT NO. 60W28 | | |
| | ILLINOIS FED. AID PROJECT | | | |

FILE PATH = p:\1388839-projfldr\econnline.local\PWECO080\Documents\01 Americas\Irongate\60269438 Circle\Phase_I\1000_CAD\D&E_Roadway\Sheets\60W28_Con