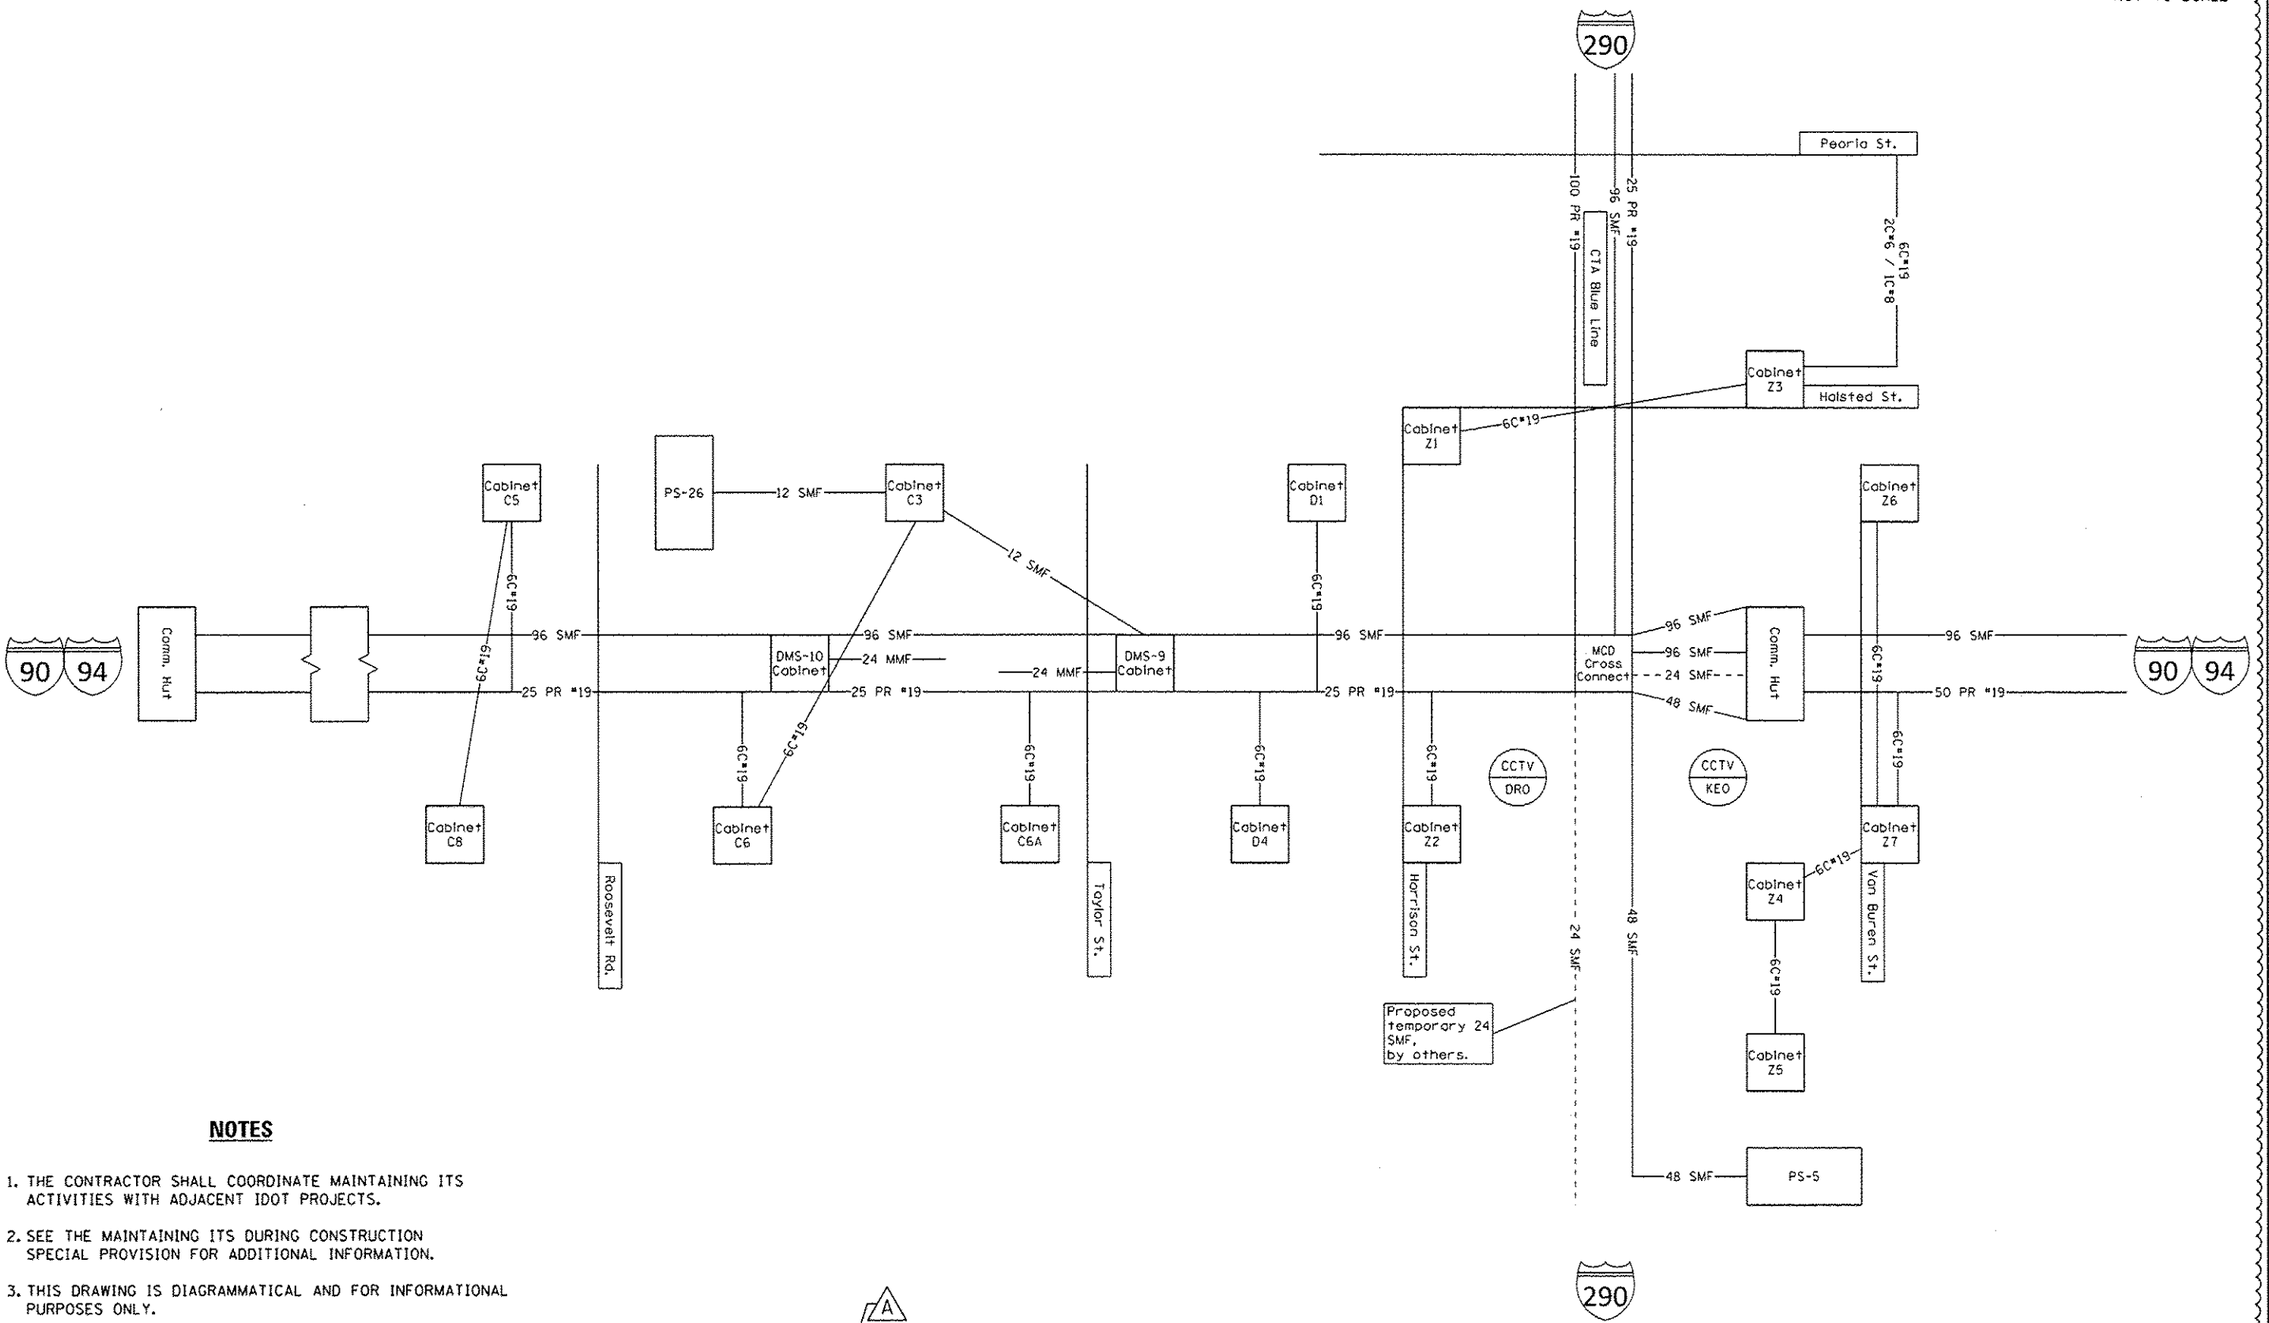

NOTES

1. THE CONTRACTOR SHALL COORDINATE MAINTAINING ITS ACTIVITIES WITH ADJACENT IDOT PROJECTS.
2. SEE THE MAINTAINING ITS DURING CONSTRUCTION SPECIAL PROVISION FOR ADDITIONAL INFORMATION.
3. THIS DRAWING IS DIAGRAMMATICAL AND FOR INFORMATIONAL PURPOSES ONLY.

FILE PATH = pw:\\388039-pwintl.aecomonline.local:PWAECOM001\Documents\01 Americas\Transportation\60269938 Circle\Phase_II\200_CAD\006_Roadway\Sheets\60W28_Contract\0160W28-sht-ITS-08

AECOM
503 EAST WACKER DRIVE, SUITE 1400
CHICAGO, IL 60601-5276
PHONE: (312) 373-7700 FAX: (312) 373-6800

0160W28-sht-ITS-08	DESIGNED - GWS	REVISED - A 5/27/2014	
USER NAME = myersc	DRAWN - CAM	REVISED -	
PLOT SCALE = 60.0000 ' / in.	CHECKED - JDG	REVISED -	
PLOT DATE = 5/22/2014	DATE - 04/28/14	REVISED -	

STATE OF ILLINOIS
DEPARTMENT OF TRANSPORTATION

ITS PLANS - RAMP NORTHWEST
MAINTAINING ITS DURING CONSTRUCTION

SCALE: NO SCALE | SHEET 8 OF 9 SHEETS | STA. TO STA.

F.A.I. RTE.	SECTION	COUNTY	TOTAL SHEETS	SHEET NO.
90/94/290	2013-010R	COOK	747	315
		CONTRACT NO. 60W28		
		ILLINOIS FED. AID PROJECT		