NOTES:

EXISTING UTILITIES SHOWN ARE FOR LATERAL REFERENCE ONLY. THE CONTRACTOR IS RESPONSIBLE FOR IDENTIFYING ALL EXISTING SEWERS AND UTILITIES PRIOR TO CONSTRUCTION. THE CONTRACTOR SHALL REFER TO THE UTILITY LOCATION PLANS FOR ADDITIONAL UTILITY INFORMATION.

SEE RETAINING WALL PLANS FOR LIMITS OF STRUCTURE EXCAVATION AND LIGHTWEIGHT CELLULAR CONCRETE FILL. LIGHTWEIGHT CELLULAR CONCRETE FILL SHOWN ON CROSS SECTIONS IS FOR INFORMATION ONLY.

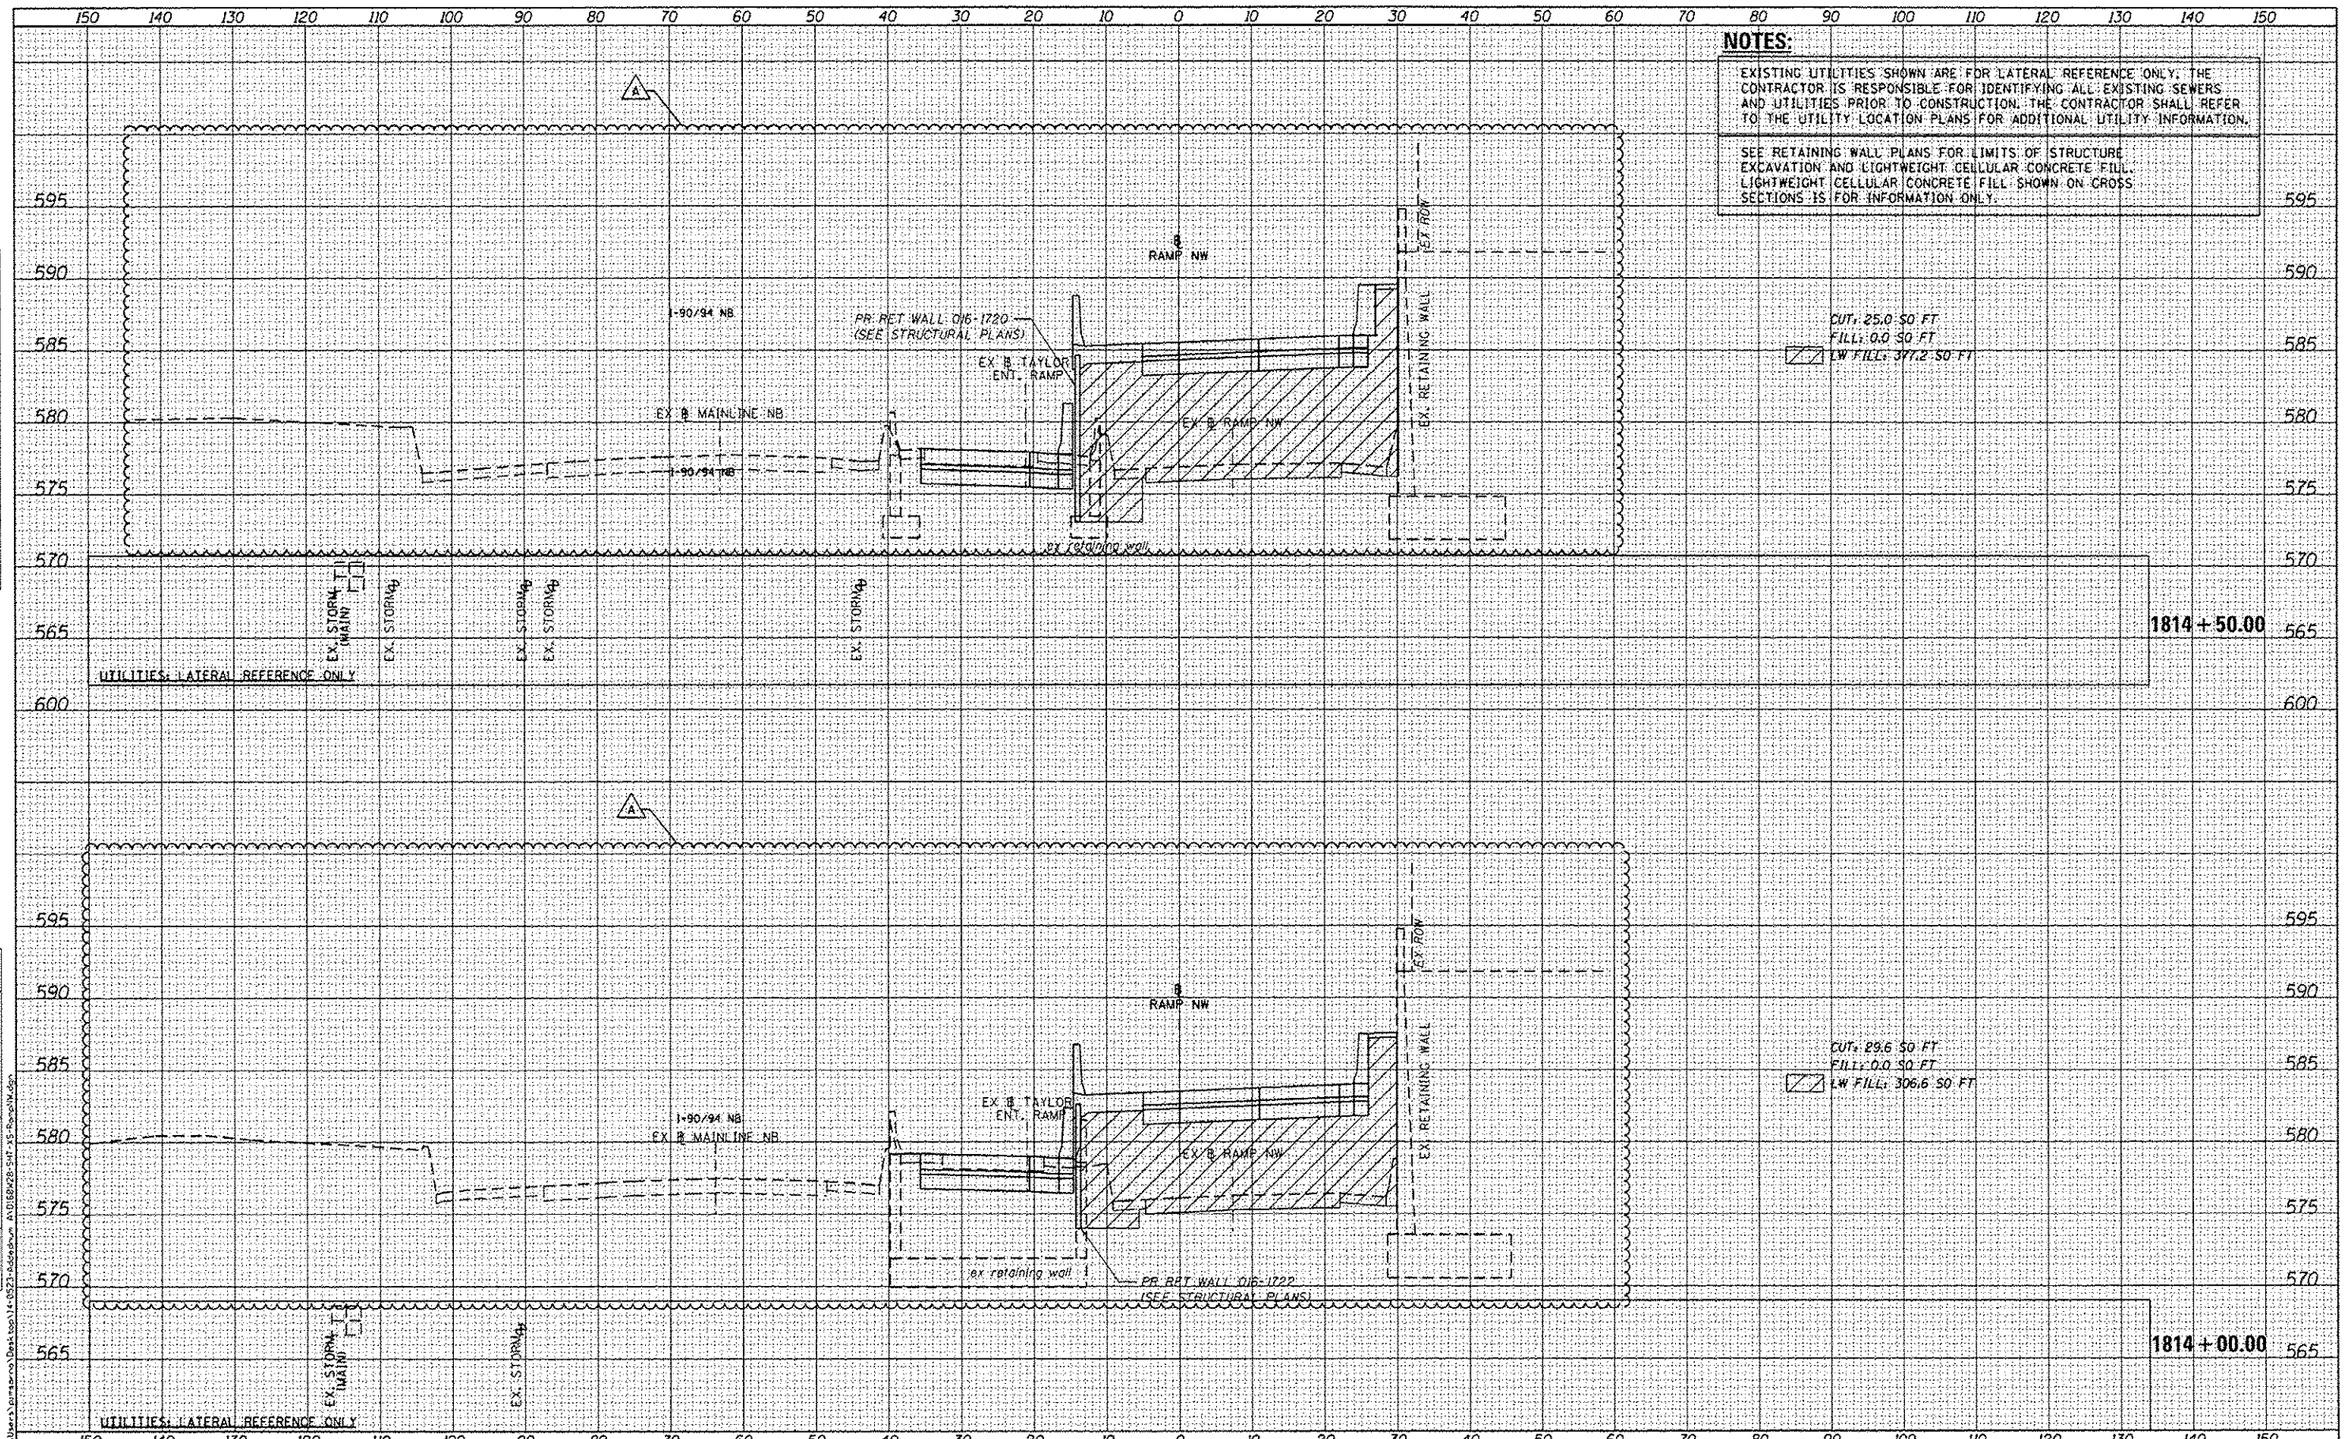

FINAL SURVEY | ORIGINAL SURVEY
NOTE BOOK | SURVEYED | PLOTTED | ISSUE DATE | AREAS | AREAS CHECKED | DATE | BY

FILE PATH = C:\Users\pmsarno\Desktop\14-0523-Addendum A\D168W28-SHT-XS-RampNW.dgn

AECOM
303 EAST WACKER DRIVE, SUITE 1400
CHICAGO, IL 60601-5276
PHONE: (312) 373-7700 FAX: (312) 373-6800

D168W28-SHT-XS-RampNW.dgn	DESIGNED - KAM	REVISED - ⚠ 5/27/2014	
USER NAME = pmsarno	DRAWN - KAM	REVISED -	
PLOT SCALE = 20.0000 ' / in.	CHECKED - KCF	REVISED -	
PLOT DATE = 5/23/2014	DATE - 04/28/14	REVISED -	

STATE OF ILLINOIS
DEPARTMENT OF TRANSPORTATION

CROSS SECTIONS
RAMP NW

SCALE: 1:5V, 1:10H | SHEET 14 OF 51 SHEETS | STA. 1814+00.00 TO STA. 1814+50.00

F.A.I. RTE.	SECTION	COUNTY	TOTAL SHEETS	SHEET NO.
90/94/290	2013-010R	COOK	747	659
		CONTRACT NO. 60W28		
	ILLINOIS FED. AID PROJECT			