NOTES:

EXISTING UTILITIES SHOWN ARE FOR LATERAL REFERENCE ONLY. THE CONTRACTOR IS RESPONSIBLE FOR IDENTIFYING ALL EXISTING SEWERS AND UTILITIES PRIOR TO CONSTRUCTION. THE CONTRACTOR SHALL REFER TO THE UTILITY LOCATION PLANS FOR ADDITIONAL UTILITY INFORMATION.

SEE GRADING PLAN FOR ADDITIONAL INFIELD GRADING INFORMATION AROUND STRUCTURAL ELEMENTS.

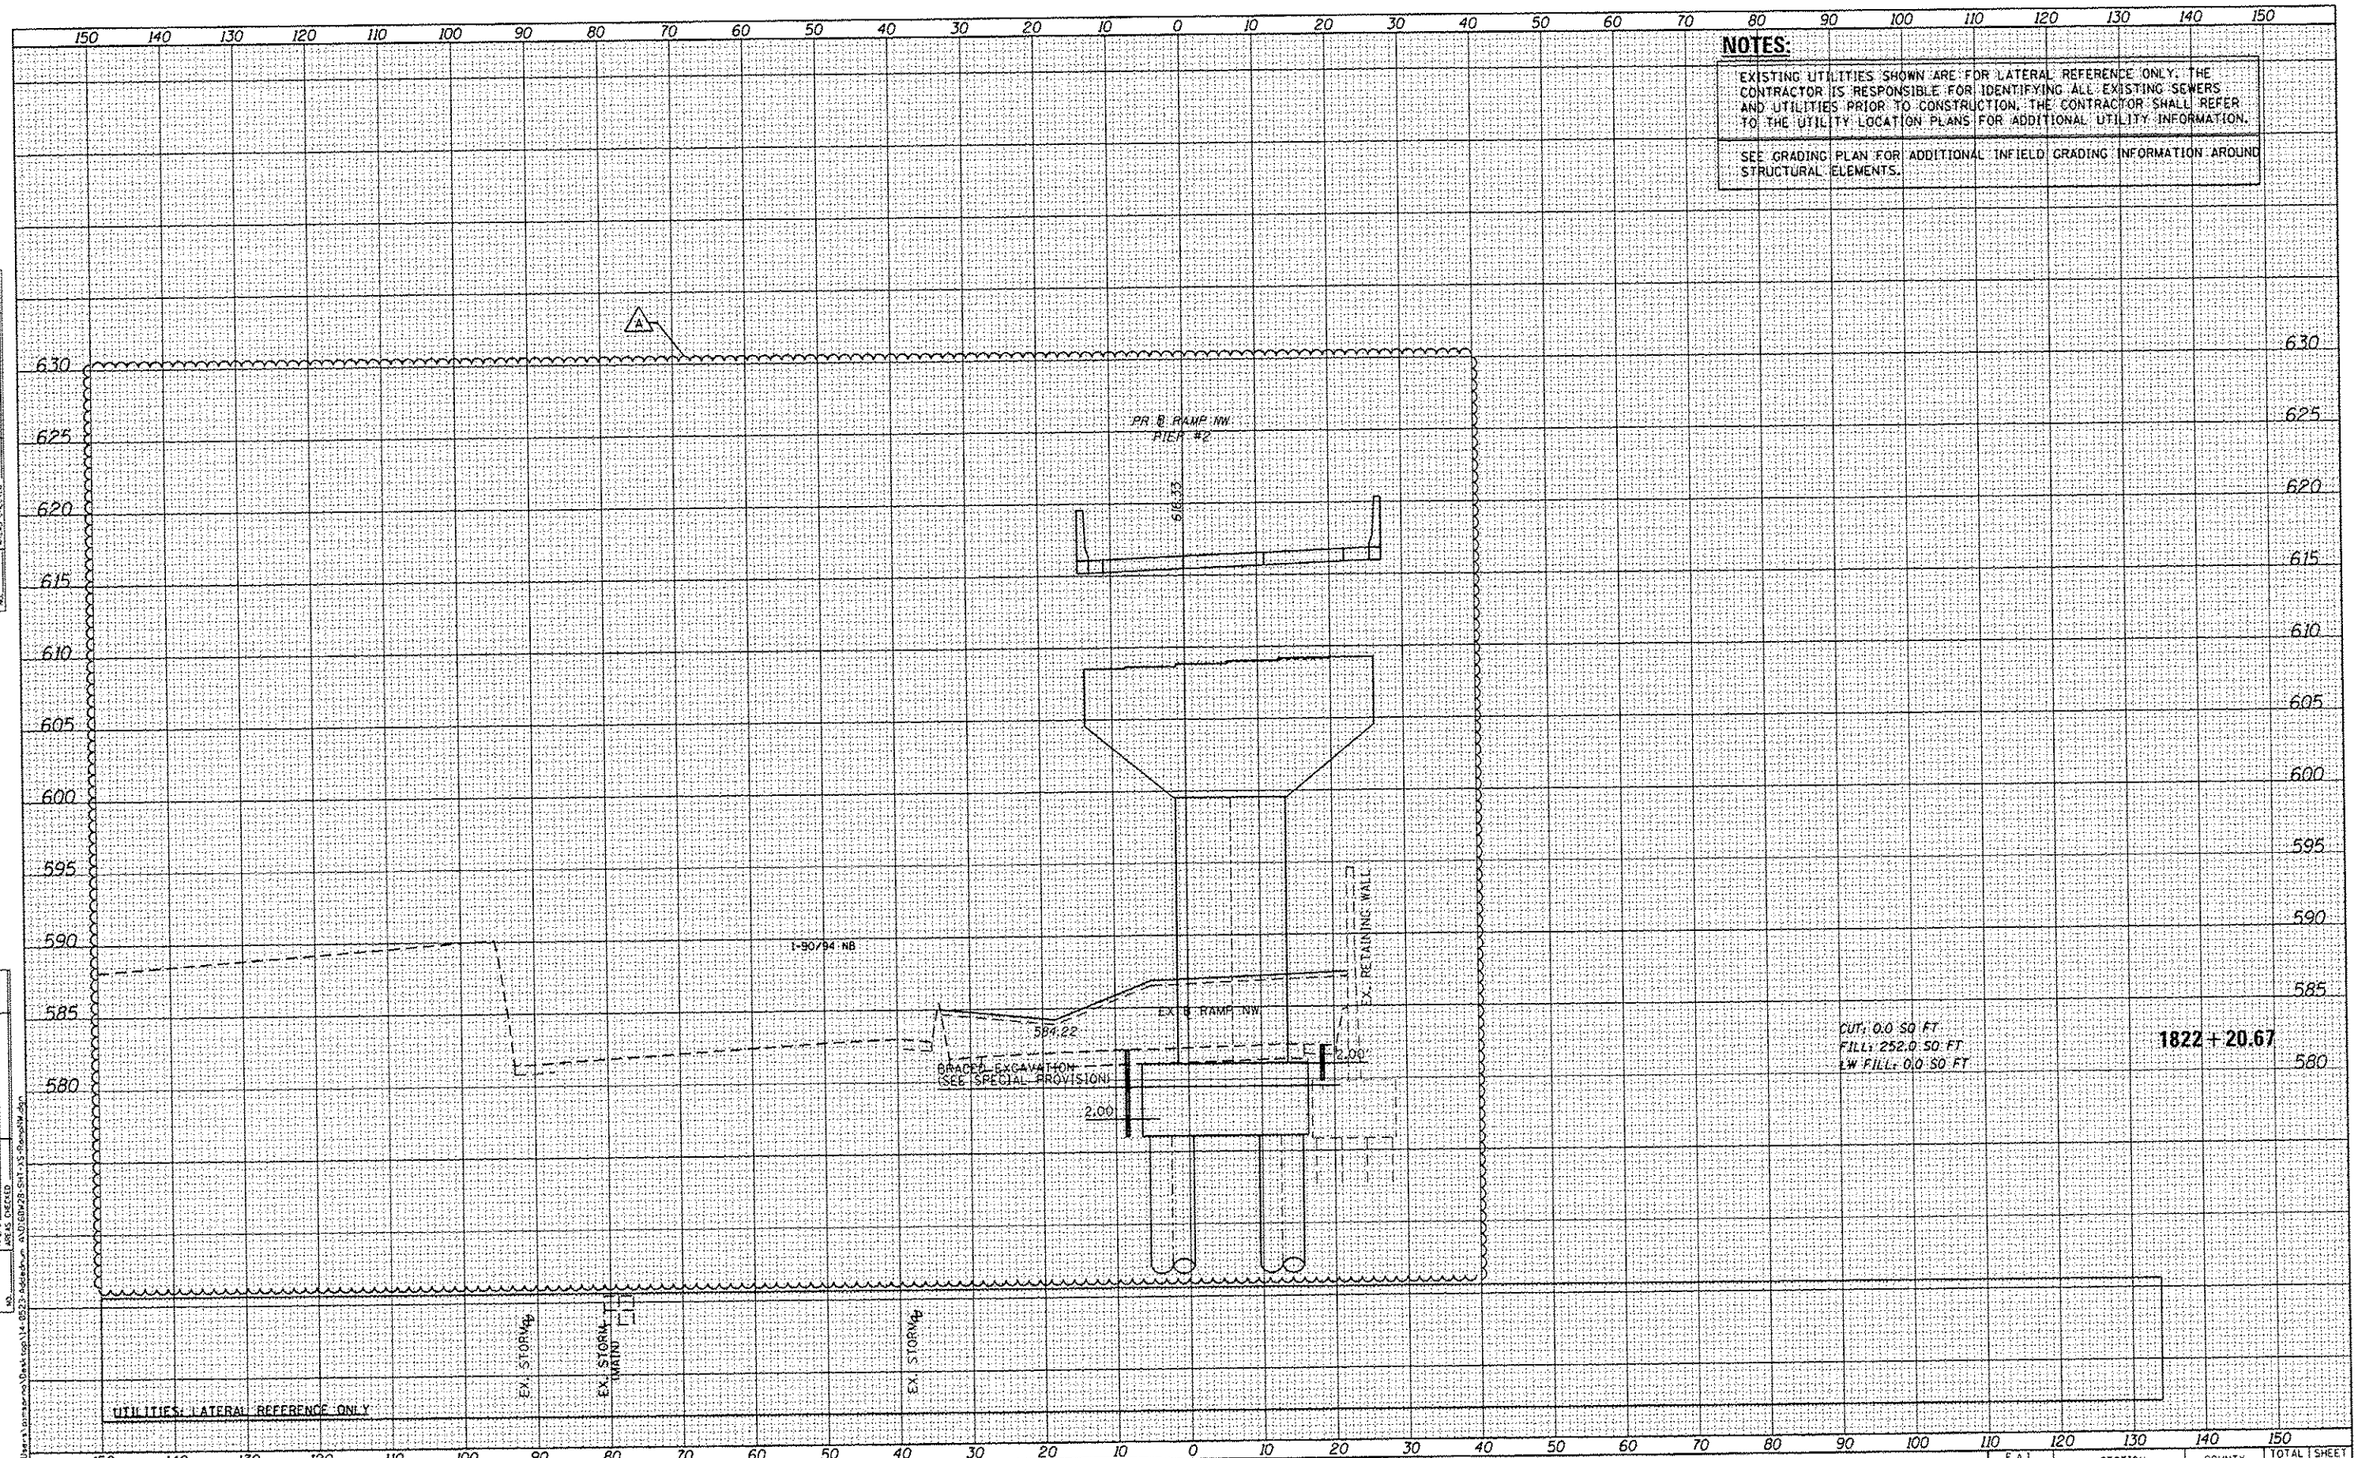

FINAL SURVEY			
NOTE BOOK	SURVEYED		BY
VOL.	PLOTTED		
	TEMPLATE		
	AREAS		
	AREAS CHECKED		

ORIGINAL SURVEY			
NOTE BOOK	SURVEYED		BY
	PLOTTED		
	TEMPLATE		
	AREAS		
VOL.	AREAS CHECKED		

FILE PATH: C:\Users\pmsorno\Desktop\14-0523-Addendum AND\60W28-SHT-XS-RampNW.dgn

AECOM
303 EAST WACKER DRIVE, SUITE 1400
CHICAGO, IL 60601-5276
PHONE: (312) 373-7100 FAX: (312) 373-6600

D160W28-SHT-XS-RampNW.dgn	DESIGNED - KAM	REVISED - △ 5/27/2014	
USER NAME = pmsorno	DRAWN - KAM	REVISED -	
PLOT SCALE = 20.0000 ' / in.	CHECKED - KCF	REVISED -	
PLOT DATE = 5/23/2014	DATE - 04/28/14	REVISED -	

STATE OF ILLINOIS
DEPARTMENT OF TRANSPORTATION

CROSS SECTIONS
RAMP NW

SCALE: 1:5V,1:10H | SHEET 25 OF 51 SHEETS | STA. 1822+20.67 TO STA. 1822+20.67

F.A.I. RTE.	SECTION	COUNTY	TOTAL SHEETS	SHEET NO.
90/94/290	2013-010R	COOK	747	670
		CONTRACT NO. 60W28		
		ILLINOIS FED. AID PROJECT		