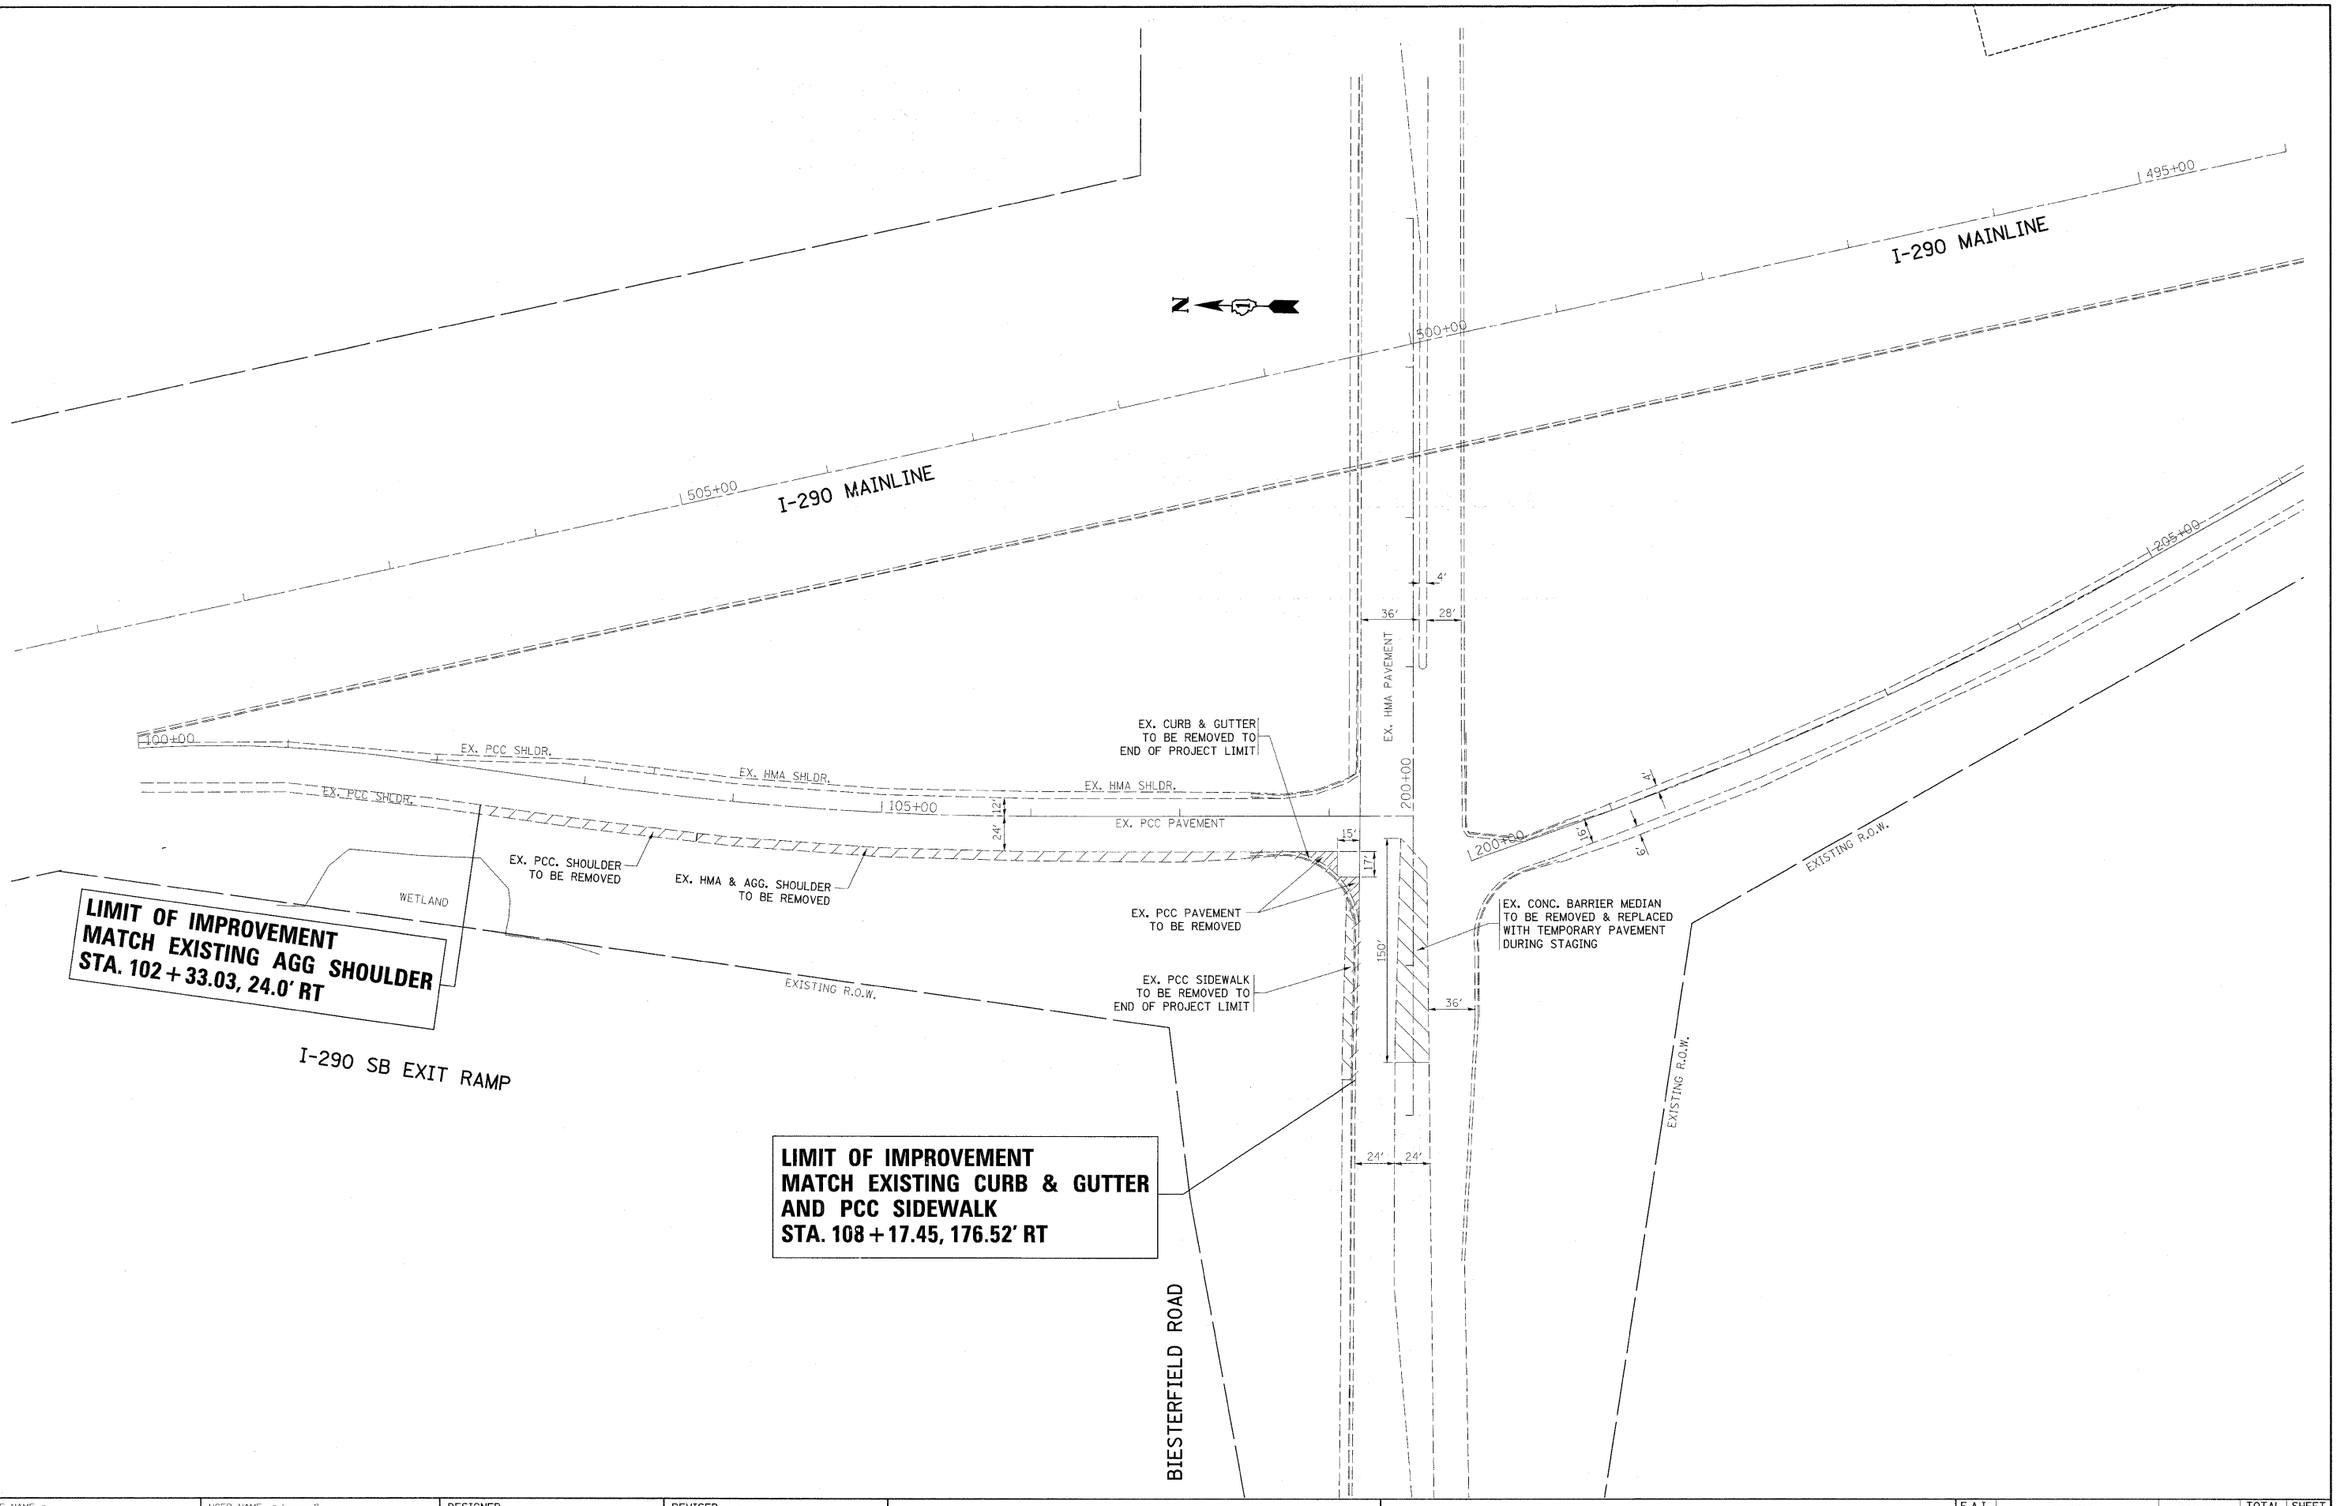

FILE NAME = P141009-sht-Plan.dgn	USER NAME = bauerdl	DESIGNED -	REVISED -
		DRAWN -	REVISED -
	PLOT SCALE = 50.2000 ' / IN.	CHECKED -	REVISED -
	PLOT DATE = 5/5/2010	DATE -	REVISED -

STATE OF ILLINOIS
DEPARTMENT OF TRANSPORTATION

I-290 @ BIESTERFIELD SOUTHBOUND EXIT RAMP
EXISTING ROADWAY PLAN

SCALE: 1"= 50' | SHEET NO. OF SHEETS | STA. 100+00.00 TO STA. 108+56.26

F.A.I. RTE.	SECTION	COUNTY	TOTAL SHEETS	SHEET NO.
290	0101-311 HBK-I	COOK	44	9
		CONTRACT NO. 60J32		
	ILLINOIS FED. AID PROJECT			