NOTES:

ALL LIGHTING UNITS ON I-290 HAVE 8' MAST ARMS

ALL LIGHTING UNITS ON RAMPS AND SIDE ROADS HAVE 15' MAST ARMS UNESS OTHERWISE NOTED

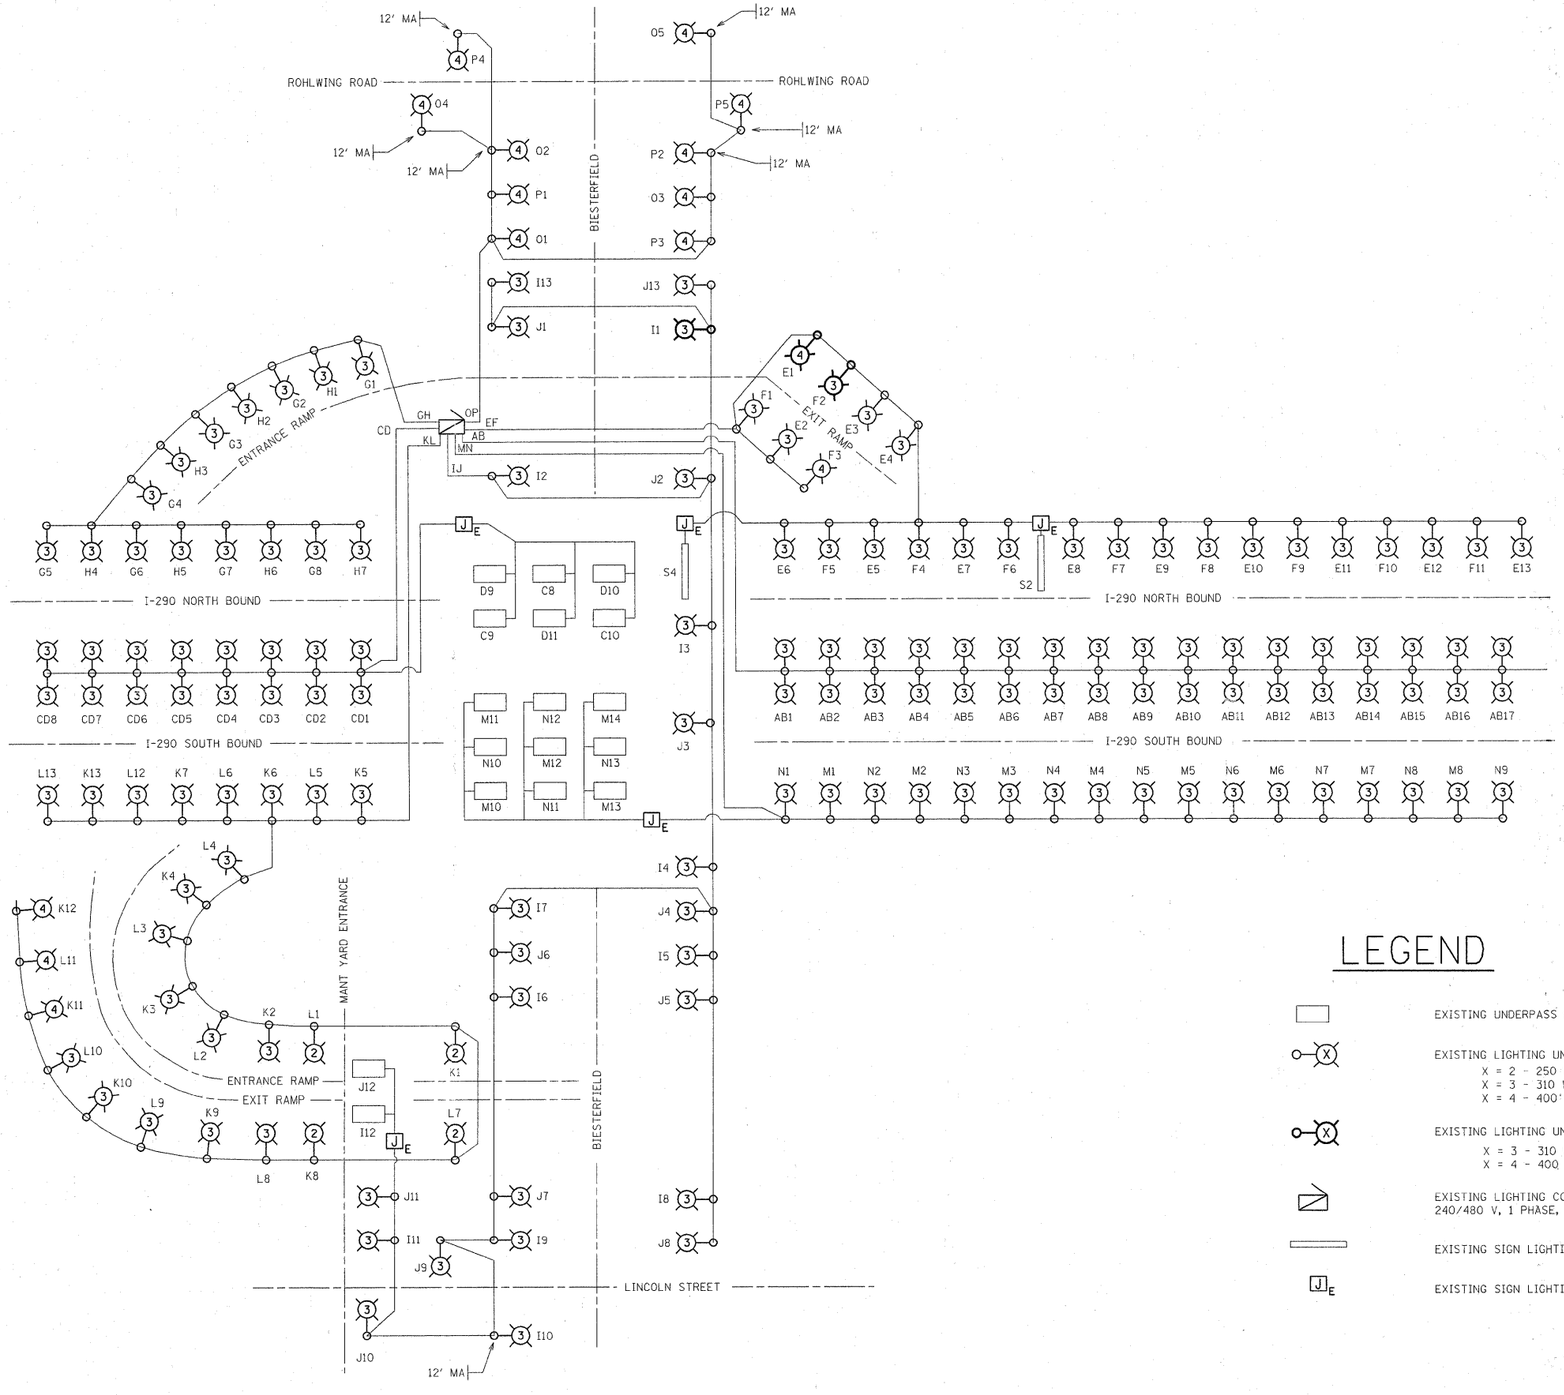

LEGEND

EXISTING UNDERPASS LIGHTING UNIT 55 WATT

EXISTING LIGHTING UNIT
X = 2 - 250 WATT LUMINAIRE
X = 3 - 310 WATT LUMINAIRE
X = 4 - 400 WATT LUMINAIRE

EXISTING LIGHTING UNIT TO BE REMOVED AND RELOCATED
X = 3 - 310 WATT LUMINAIRE
X = 4 - 400 WATT LUMINAIRE

EXISTING LIGHTING CONTROLLER "S"
240/480 V, 1 PHASE, 3 WIRE

EXISTING SIGN LIGHTING

EXISTING SIGN LIGHTING

E2

FILE NAME = c:\pw_work\PWIDOT\KELLERS\d0189143\P141009-light.dgn	USER NAME = kellers	DESIGNED -	REVISED -
		DRAWN -	REVISED -
	PLOT SCALE = 50.0000 ' / IN.	CHECKED -	REVISED -
	PLOT DATE = 4/1/2010	DATE -	REVISED -

STATE OF ILLINOIS
DEPARTMENT OF TRANSPORTATION

I-290 AND BIESTERFIELD ROAD
ONE-LINE DIAGRAM CONTOLLER "S"

SCALE: NTS | SHEET NO. 2 OF 2 SHEETS | STA. | TO STA.

F.A.I RTE.	SECTION	COUNTY	TOTAL SHEETS	SHEET NO.
290	0101-311 HBK-1	COOK	44	26

CONTRACT NO. 60J32

ILLINOIS FED. AID PROJECT