F.A.P. RTE.	SECTION	COUNTY	TOTAL SHEETS	SHEET NO
353	2010-052 DTR	WILL	210	34
STA. 230+00	TO STA. 260+00			
FED. ROAD DIST. NO.	ILLINOIS	FED. AID PROJECT		

CONTRACT NO. 60L33

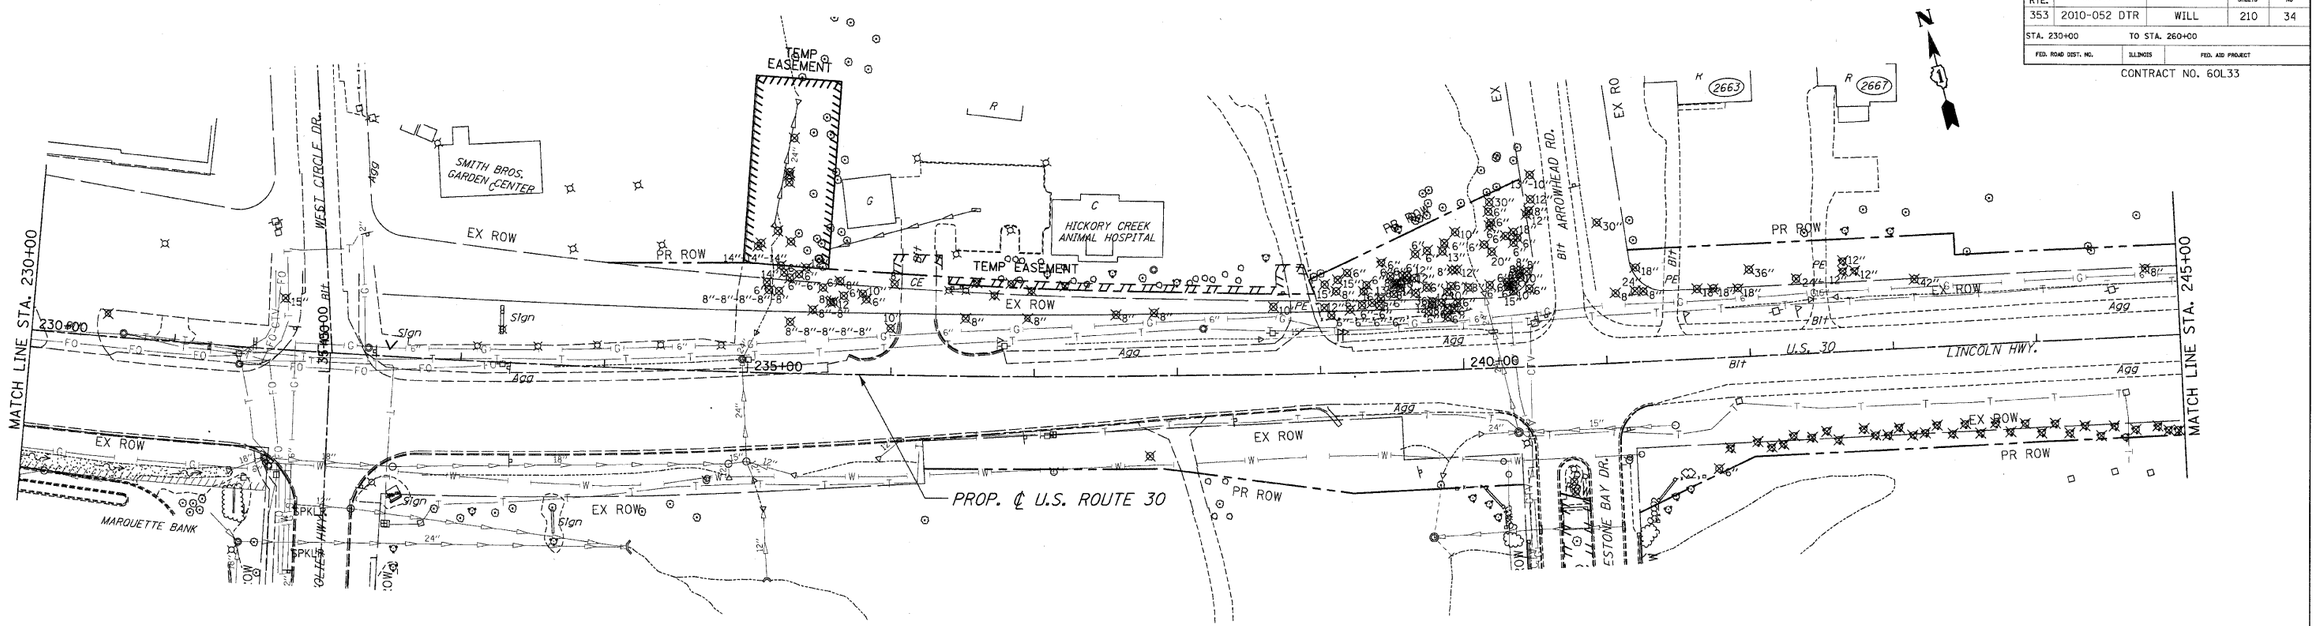

NOTES:

1. FOR REMOVAL NOTES SEE FIRST PAGE REMOVAL PLANS.
2. FOR REMOVAL LEGEND SEE FIRST PAGE REMOVAL PLANS.

REVISIONS	
NAME	DATE

ILLINOIS DEPARTMENT OF TRANSPORTATION

REMOVAL PLANS

U.S. RTE. 30 (LINCOLN HIGHWAY)

STA. 230+00 TO STA. 260+00

SCALE : 1" = 50'
DATE : 05/03/10

DRAWN BY : CAT
CHECKED BY : GB

DLZ ENGINEERS · ARCHITECTS · SCIENTISTS · PLANNERS · SURVEYORS
85 W. ALGONQUIN ROAD, SUITE 220 ARLINGTON HEIGHTS, IL 60005 TEL: (847) 640-0840

FILE *DATE* *TIME*