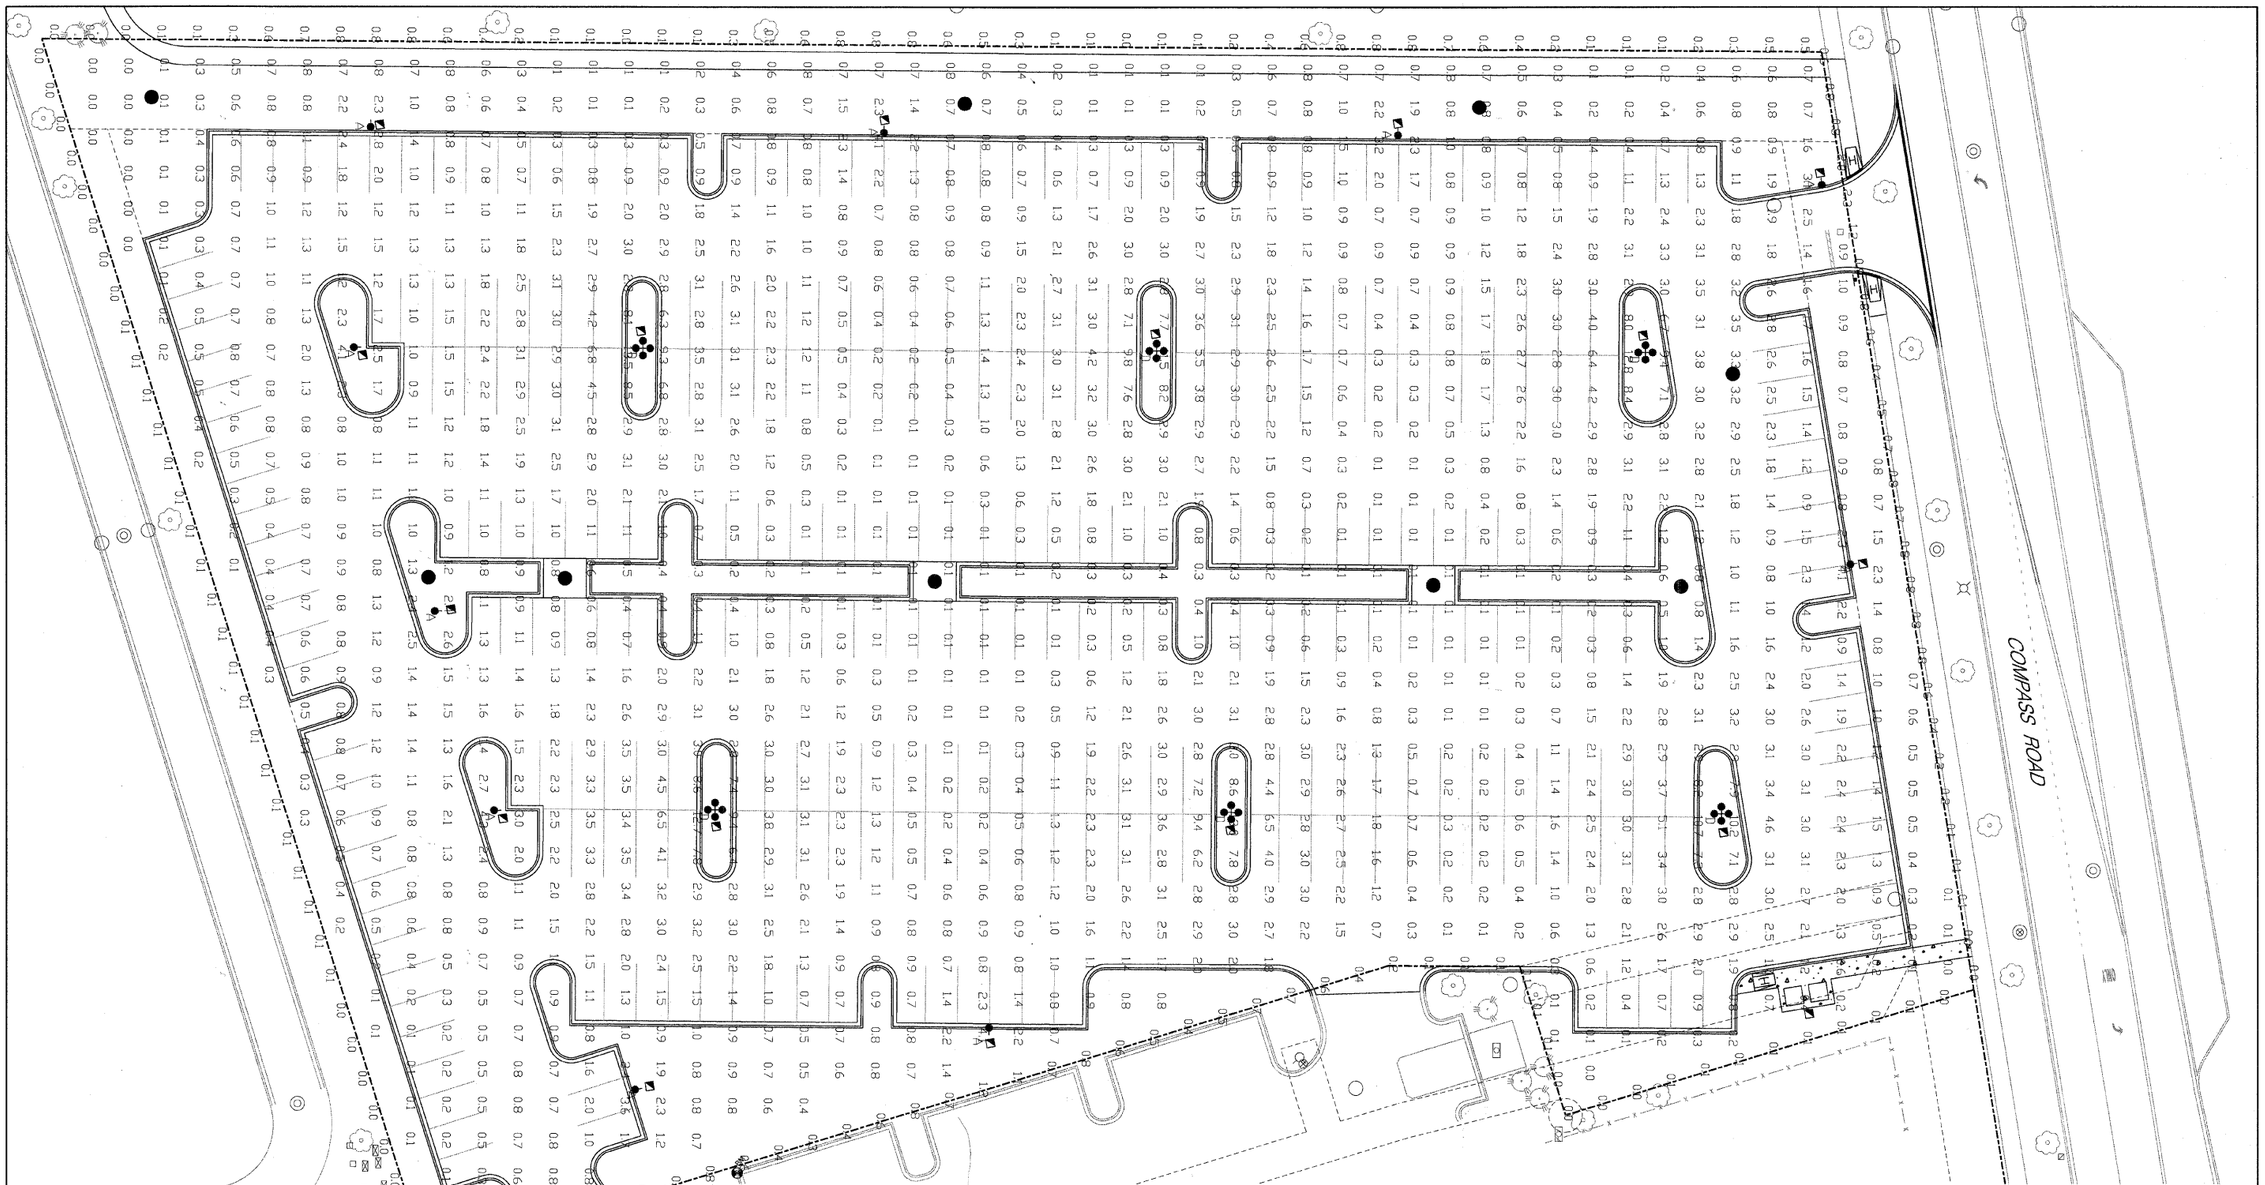

Luminaire Schedule						
Symbol	Qty	Label	Arrangement	Lumens	LLF	Description
	10	A	SINGLE		0.910	1-1940LED/91PM / 4A1R45T5 / VG - MOUNTED ON 20' POLE
	6	D	4 @ 90 DEGREES		0.910	4-1940LED/91PM / 4A1R45T5 / VG - MOUNTED ON 20' POLE

Numeric Summary							
Label	CalcType	Units	Avg	Max	Min	Avg/Min	Max/Min
PROJECT AREA READINGS	Illuminance	Fc	1.43	13.5	0.0	N.A.	N.A.
NORTH PROPERTY LINE	Illuminance	Fc	0.67	2.3	0.0	N.A.	N.A.
WEST PROPERTY LINE	Illuminance	Fc	0.37	0.8	0.0	N.A.	N.A.
SOUTH PROPERTY LINE	Illuminance	Fc	0.04	0.1	0.0	N.A.	N.A.
EAST PROPERTY LINE	Illuminance	Fc	0.26	1.2	0.0	N.A.	N.A.

GRAPHIC SCALE

20 0 20 40

1" = 20'

N

PLANS PREPARED BY:

Post-Yore and Associates, Inc.

SURVEY - DJG	DESIGNED - DJG	REVISED - 10/05/09 PER BLRS	
UTILITIES - JC	DRAWN - DJG	REVISED - ---	
CHECKED - DJG	CHECKED - LVA	REVISED - ---	
DATE - 04-23-09	DATE - 09-17-09	REVISED - ---	

VILLAGE OF GLENVIEW
PROJECT E 08-56

PARKING LOT LIGHTING PHOTOMETRIC PLAN
COMPASS ROAD SOUTH PARKING LOT

SCALE: 1" = 20' | SHEET NO. 19 OF 24 SHEETS

F.A. RTE.	SECTION	COUNTY	TOTAL SHEETS	SHEET NO.
NA	08-00169-00-PK	COOK	24	19

CONTRACT NO. 63360

ILLINOIS FED. AID PROJECT

C19 LIGHT_LOT3 08101.SHT 2/10/2010 9:58:07 AM