STATE OF ILLINOIS
DEPARTMENT OF TRANSPORTATION

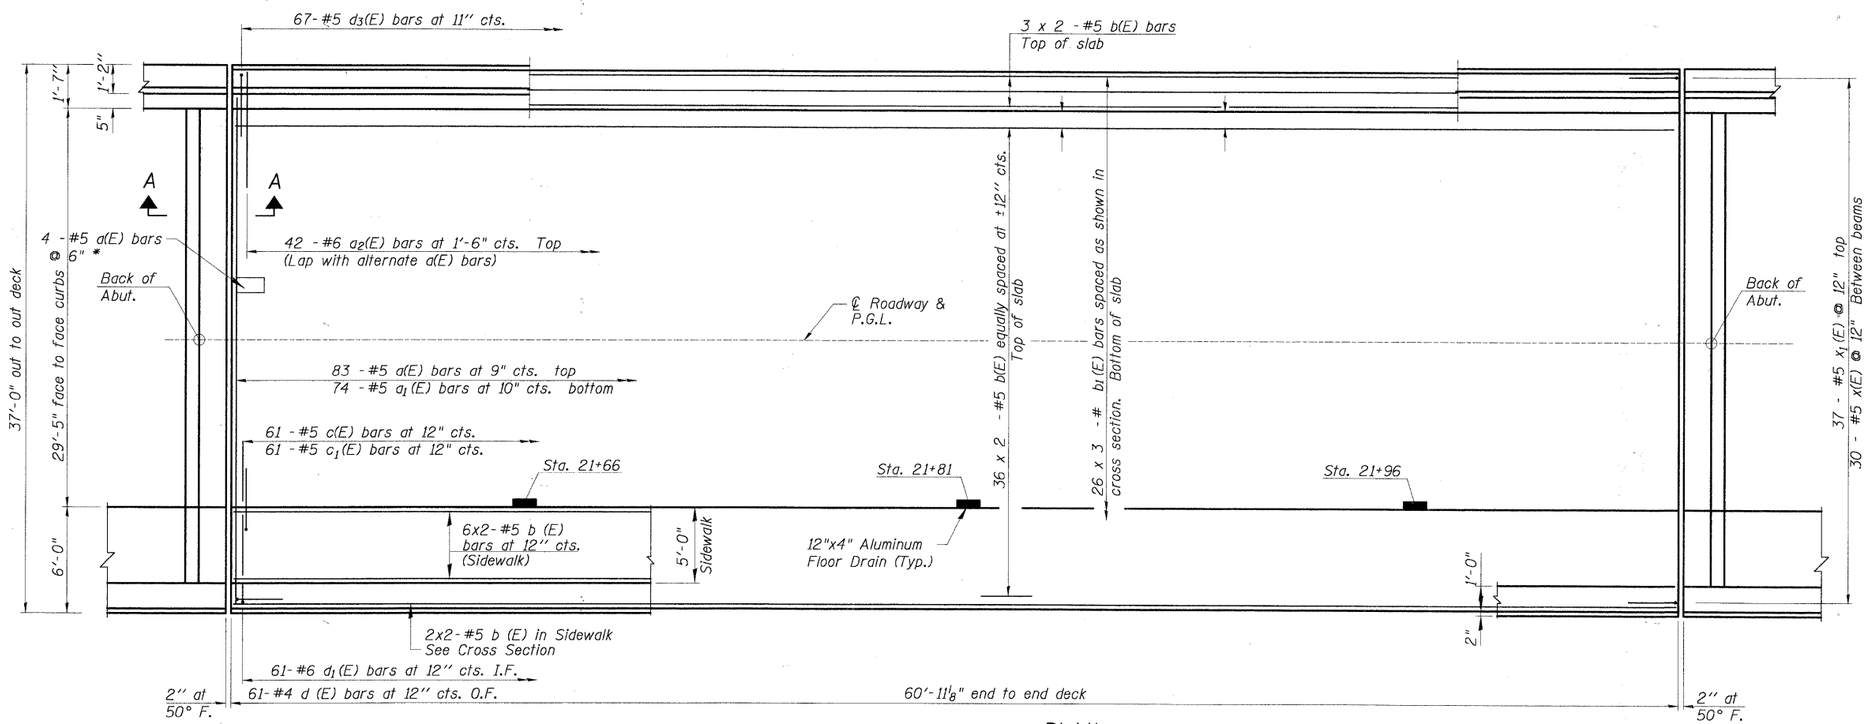

PLAN

* 4 -# a(E) bars @ 6" place under long bars

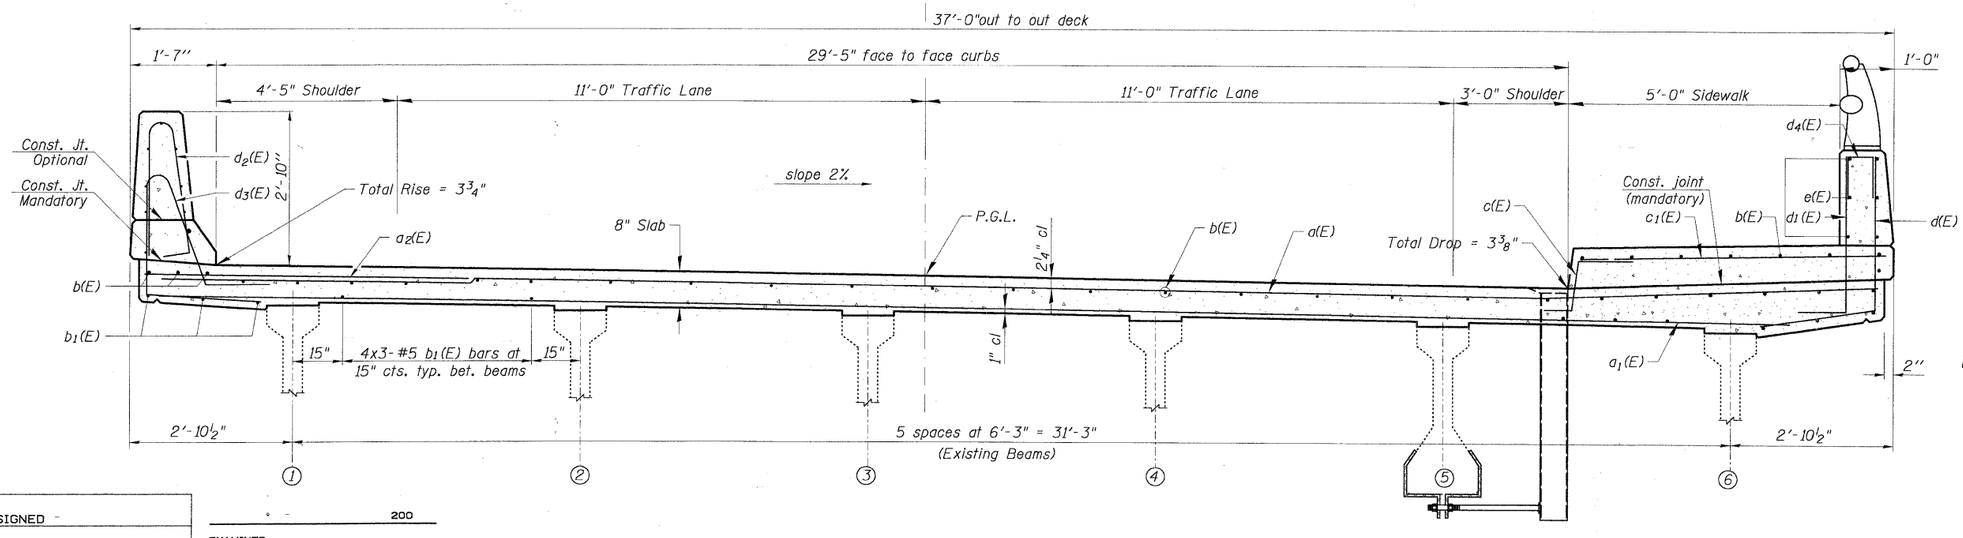

CROSS SECTION
(Looking North)

Notes:
See Sheet S-7 for superstructure details and Bill of Material.
Bars indicated thus 20 x 3-#5 etc. indicates 20 lines of bars with 3 lengths per line.
See Sheet S-7 for parapet reinforcement.
See Sheet S-8 for Section A-A.

LEGEND:
O.F. Outside Face
I.F. Inside Face

MIN. BAR LAP	
#5	1'-8"

DECK PLAN AND CROSS SECTION
IL RTE 53 E. FRONTAGE ROAD
OVER SALT CREEK
F.A.U. ROUTE 2594
SEC. 04-00091-00-BR
COOK COUNTY
STATION 21+81.13
STRUCTURE NO. 016-1123

DESIGNED	-
CHECKED	-
DRAWN	-
CHECKED	-

1" = 200

EXAMINED

ENGINEER OF BRIDGE DESIGN

PASSED

ENGINEER OF BRIDGES AND STRUCTURES

SHEET NO.	F.A.U. RTE.	SECTION	COUNTY	TOTAL SHEETS	SHEET NO.
S-6 SHEETS	2594	04-00091-00-BR	COOK	50	13
			CONTRACT NO. 63471		
	FED. ROAD DIST. NO. 1	ILLINOIS	FED. AID PROJECT		

N:\ROLLINGMEADOWS\98361BR86\Struct\E-98361BR86-S6.SHT