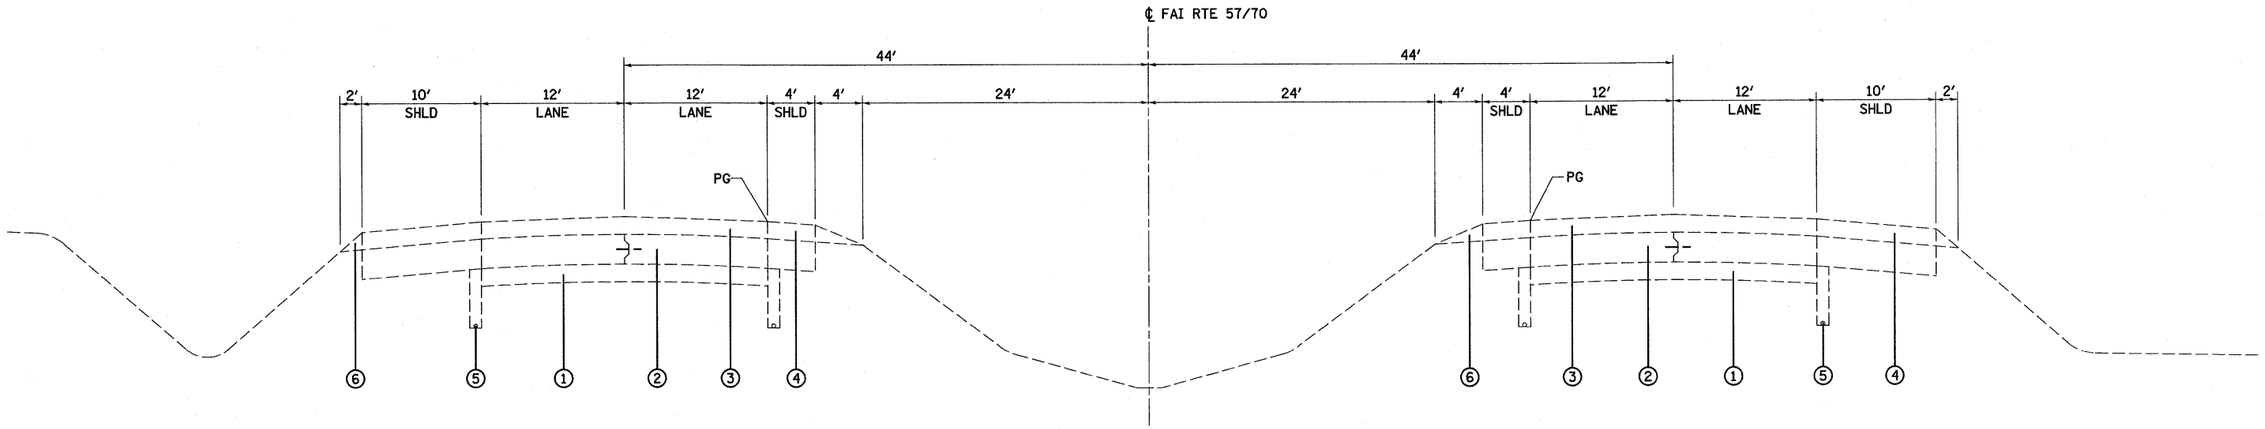

EXISTING MAINLINE TANGENT SECTION

STA 1997+75.00 TO STA 2001+58.88 (FAI RTE 70)
STA 2005+81.13 TO STA 2015+00.00 (FAI RTE 70)

BRIDGE OMISSION - STA 2001+58.88 TO STA 2005+81.13 (FAI RTE 70)

LEGEND

1. EXISTING SUB-BASE GRANULAR MATERIAL, TYPE A 6"
2. EXISTING PCC PAVEMENT 10" (w/LONG METAL JT & PAVT FABRIC)
3. EXISTING ASPHALT RESURFACING 4 1/2"±
4. EXISTING PAVED SHOULDER
5. EXISTING PIPE UNDERDRAINS
6. EXISTING AGGREGATE SHOULDERS

FILE NAME = S:\Projects\408-HRUP-HRY Little Wabash\dgn\CADD Sheets\079499-sht-typical.dgn	USER NAME = paul	DESIGNED - JWS	REVISED -	STATE OF ILLINOIS DEPARTMENT OF TRANSPORTATION	EXISTING TYPICAL SECTIONS – FAI ROUTE 70	F.A.I. RTE. 70	SECTION (25-3)B	COUNTY EFFINGHAM	TOTAL SHEETS 1416	SHEET NO. 14
		DRAWN - RCB	REVISED -					CONTRACT NO. 74296		
	PLOT SCALE = 100.0000 ' / IN.	CHECKED - BRM	REVISED -							
	PLOT DATE = 2/11/2010	DATE - 3-23-09	REVISED -		SCALE: 1"=50' SHEET NO. 1 OF 1 SHEETS STA. TO STA.	FED. ROAD DIST. NO.	ILLINOIS	FED. AID PROJECT		